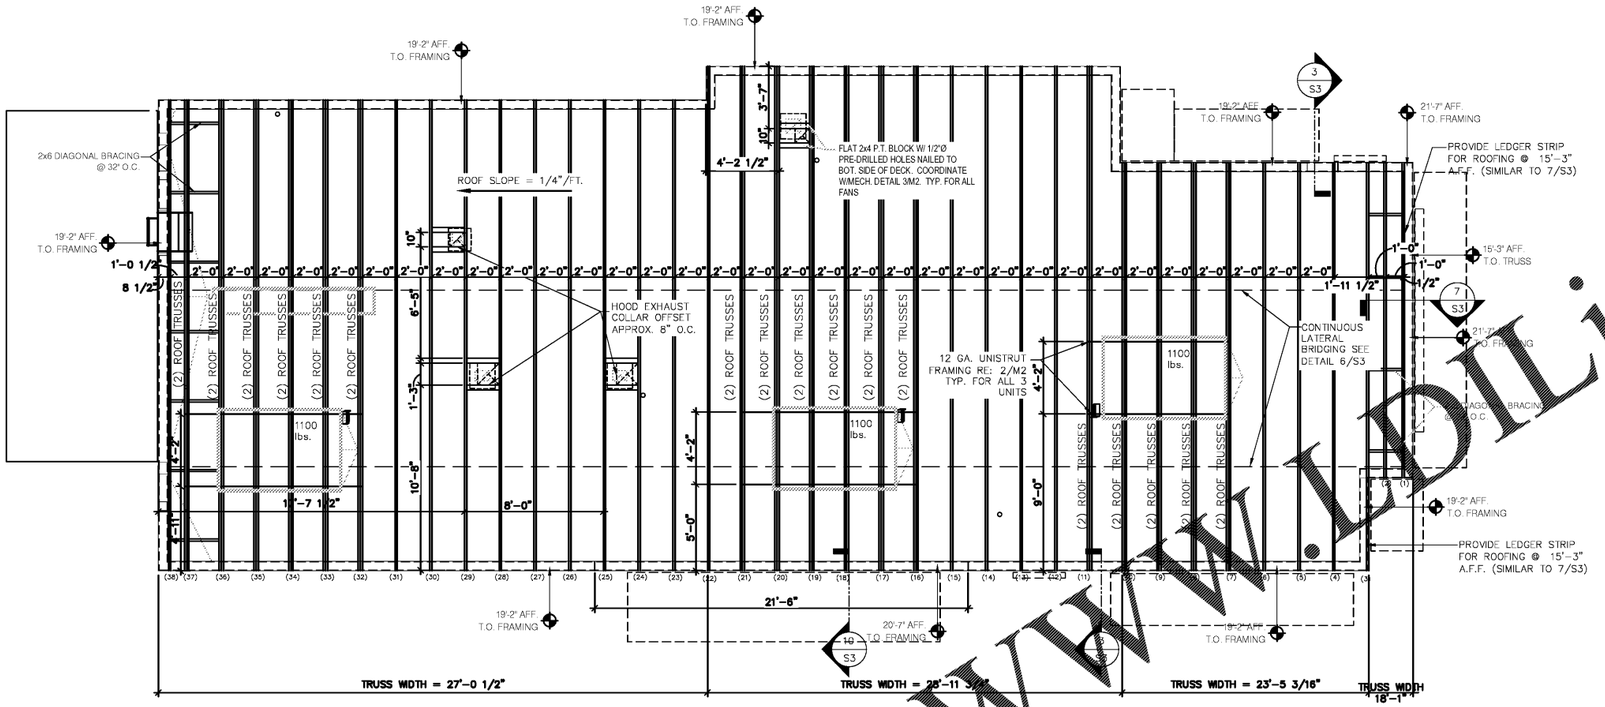

ROOF FRAMING NOTES:

1. ALL DIMENSIONS ARE TO EXTERIOR FACE OF STUD UNLESS NOTED OTHERWISE.
2. DIMENSIONS SHOWN FOR MECHANICAL EQUIPMENT ARE APPROXIMATE. COORDINATE ALL ROOF PENETRATIONS WITH MECHANICAL AND PLUMBING CONTRACTORS.
3. ROOF IS NOT DESIGNED TO SUPPORT ANY FUTURE MECHANICAL EQUIPMENT OR ANY OTHER LOADS.
4. G.C. TO VERIFY LOCATION OF ALL MECHANICAL EQUIPMENT PRIOR TO CONSTRUCTION
5. G.C. TO PROVIDE DOUBLE 2x6 BLOCKING FOR P.O.S MONITOR BRACKETS. G.C. TO SECURE TO TRUSSES PER P.O.S MONITOR DIRECTIONS.

TRUSS WIDTH SCHEDULE

TRUSS LINE	WIDTH
3-1	18'-1"
11-22	23'-5 3/16"
23-38	28'-11 3/4"
	27'-0 1/2"

ROOF NOT DESIGNED FOR PONDING. SEE ARCHITECTURAL DRAWINGS FOR DRAIN REQUIREMENTS. VERIFY ROOF SLOPES W/ ARCHITECTURAL DRAWINGS.

EXTREME CARE SHALL BE USED IN ERECTING ROOF TRUSSES - COMPLY WITH TPI BRACING REQUIREMENTS.

Order Plans @ WWW.DiLine.com

1/S2 ROOF FRAMING PLAN
1/4"=1'-0"

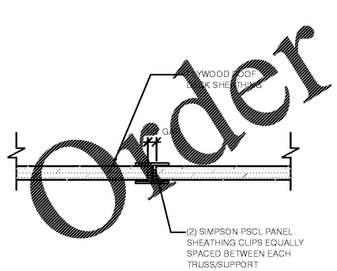

4/S2 PLYWOOD EDGE SUPPORT DETAIL
1"=0"=1'-0"

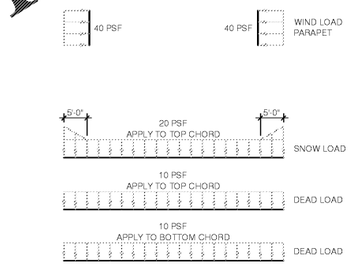

NOTE:
ALSO, APPLY ROOF TOP AND SUSPENDED POINT LOADS. WEIGHT AND LOCATION OF UNITS AS NOTED ARE SHOWN ON THIS SHEET AND ARE NOT INCLUDED IN THE ABOVE LOADING DIAGRAM. VERIFY THESE LOADS WITH MECHANICAL SUPPLIER BEFORE DESIGNING TRUSS. FINAL TRUSS DESIGN CRITERIA TO BE DETERMINED BY SITE-ADPAT ENGINEER OF RECORD.

3/S2 TRUSS DESIGN CRITERIA
1"=0"=1'-0"

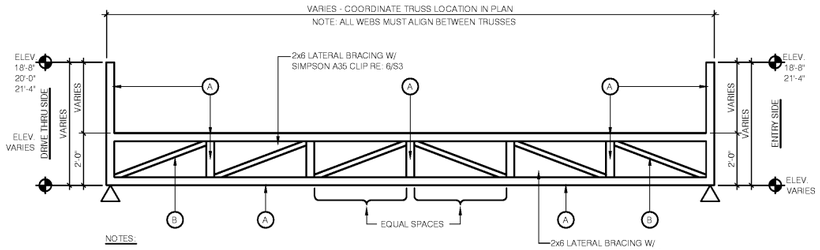

NOTES:
1. TRUSS DEPTH TO BE DETERMINED BY SITE-ADAPT ENGINEER OF RECORD.
2. REFER TO SHEET M1 FOR COORDINATION OF SUPPLY AIR DUCTS WITHIN FRONT of HOUSE TRUSS WEB SPACE.

A	2 x 6 MIN.
B	2 x 4 MIN.

2/S2 TYP. TRUSS ELEVATION
1"=0"=1'-0"

US EXPRESSLY RESERVES ITS COPYRIGHT AND ALL OTHER PROPERTY RIGHTS TO THESE DOCUMENTS AND THEIR DESIGN, HENCE, THEY ARE NOT TO BE REPRODUCED

ARCHITECT / ENGINEER
LIS ARCHITECTURE ENGINEERING
LAND INVESTMENT SERVICES, LLC
21430 Palm Beach Blvd
Alva, FL 33920
Phone: (239) 693-9244
Facsimile: (239) 693-9828
2572 West State Road 426
Suite 2064, Oviedo, FL 32765
Phone: (321) 244-6402
Facsimile: (321) 244-9419

CLIENT NAME
SOUTHEASTERN RETAIL DEVELOPMENT, LLC
BLDG M-1, UNIT 231
2060 COUNTRY ROAD 30A
SANTA ROSA BEACH, FL 32459

LOUISIANA KITCHEN
POPEYES

PROJECT NAME
POPEYES
PLK 1930-28-DL SAILORMEN
501 NHWY 49
BYRON, GA 31088

SHEET TITLE
ROOF FRAMING PLAN

SEAL
ROBERT W. CASE
GEORGIA PE. #020594

RELEASE	DATE
1	-
2	
3	
4	
5	
6	

PROJECT NO.
2020-085

ISSUE DATE
05/07/20

DRAWN: GM | CHECKED: BC

SHEET NO.
S2
ROOF FRAMING PLAN