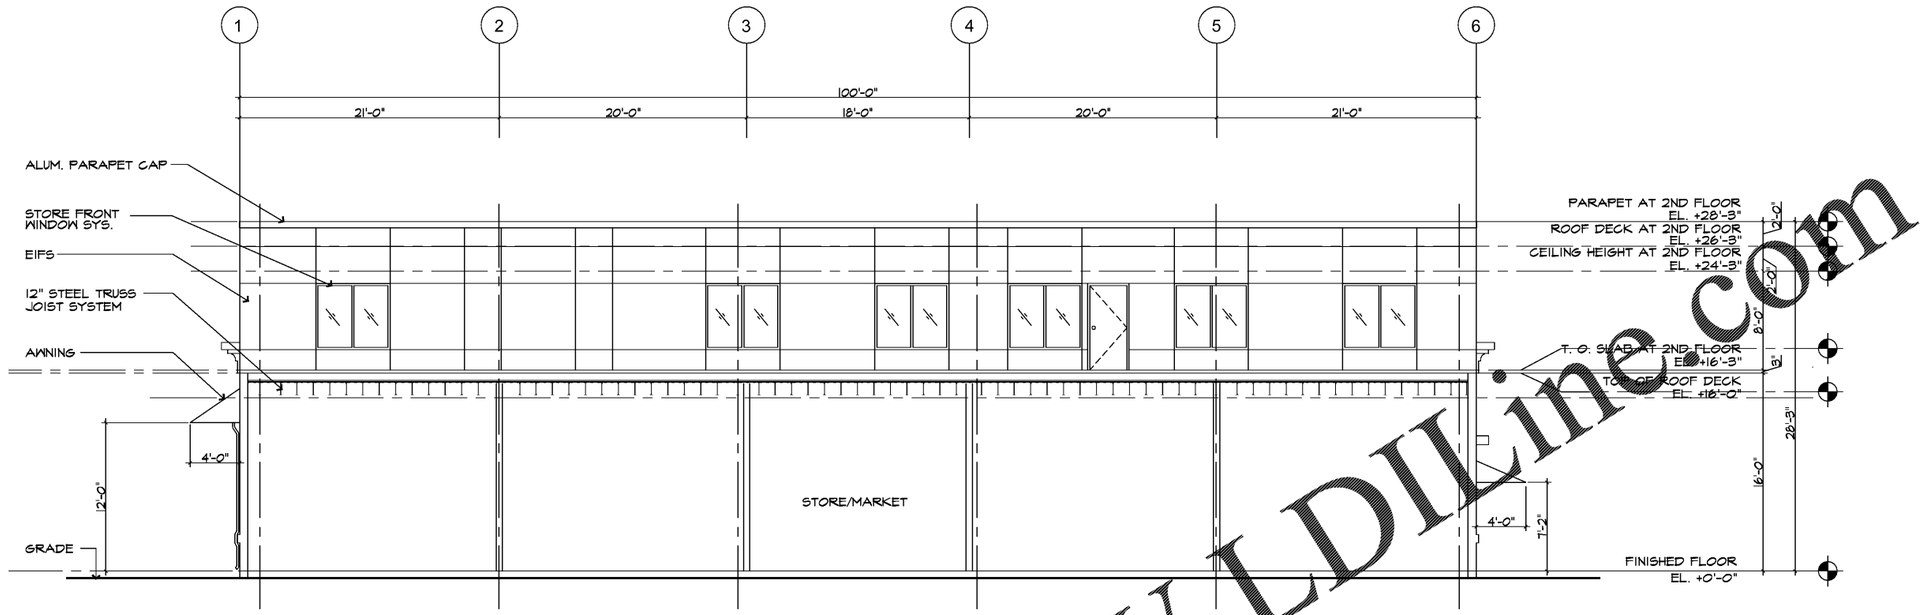

NORTH ELEVATION AT 2ND FLOOR OFFICE

SCALE: 3/16"=1'-0"

Order Plans @ www.LDILine.com

engineering consultant
general contractor
BLACKWATER CONSTRUCTION
2180 SATELITE BLVD - SUITE 460 - DULUTH, GEORGIA 30097
VOICE: 404-954-2555 E-MAIL: MAIL@BLACKWATERGA.COM WWW.BLACKWATERGA.COM

SEAL

SHEET TITLE
2ND FLOOR - NORTH ELEVATION

WILD WOLF-COMMERCIAL DEVELOPMENT
BOYD MORRIS ROAD & GA HWY 293 SPUR
BARTOW COUNTY, GEORGIA 30120

JOB NO.:
DRAWN BY: TLH
SCALE: 3/16"=1'-0"
DATE: 05/16/80
DRAWING NO.: A-8
SHEET 10 OF 17

NO.	DATE	REVISIONS