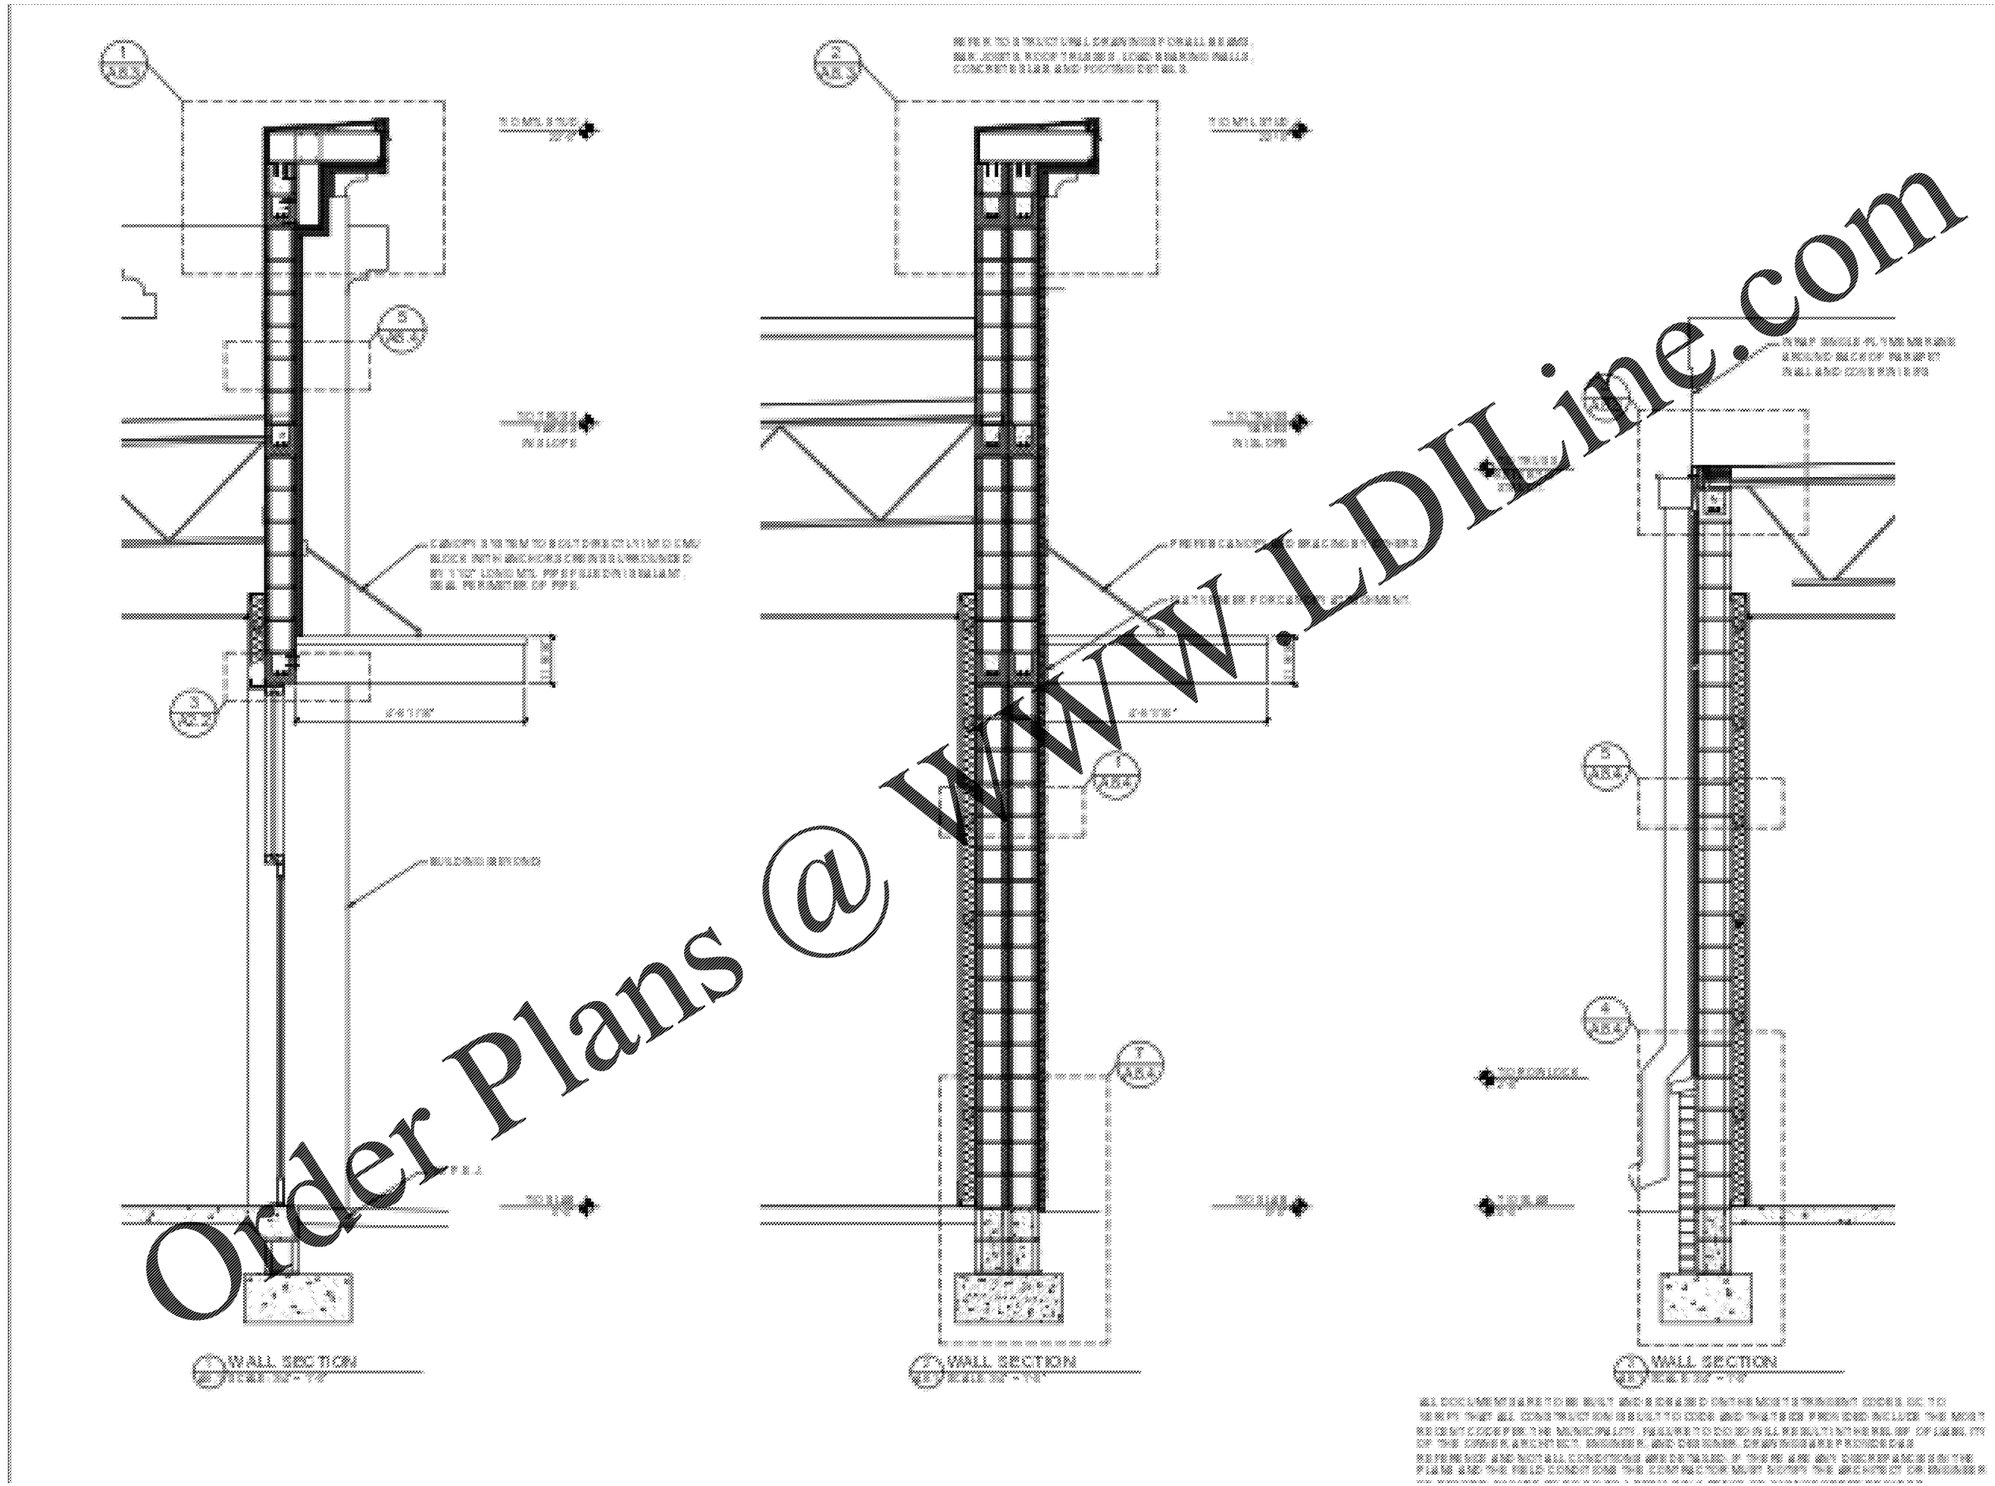

Order Plans @ WWW.LDILine.com

general contractor

engineering consultant

BLACKWATER CONSTRUCTION
2180 SATELITE BLVD - SUITE 400 - DULUTH, GEORGIA 30097
VOICE 404-954-3500 E-MAIL INAZ@BLACKWATERCA.COM WWW.BLACKWATERCA.COM

SEAL

SHEET TITLE
WALL SECTIONS

WILD WOLF-COMMERCIAL DEVELOPMENT
BOYD MORRIS ROAD & GA HWY 293 SPUR
BARTOW COUNTY, GEORGIA 30120

JOB NO.
DRAWN BY: WLH
SCALE: AS NOTED
DATE: 06/16/20

DRAWING NO.
A-13

SHEET 14 OF 17