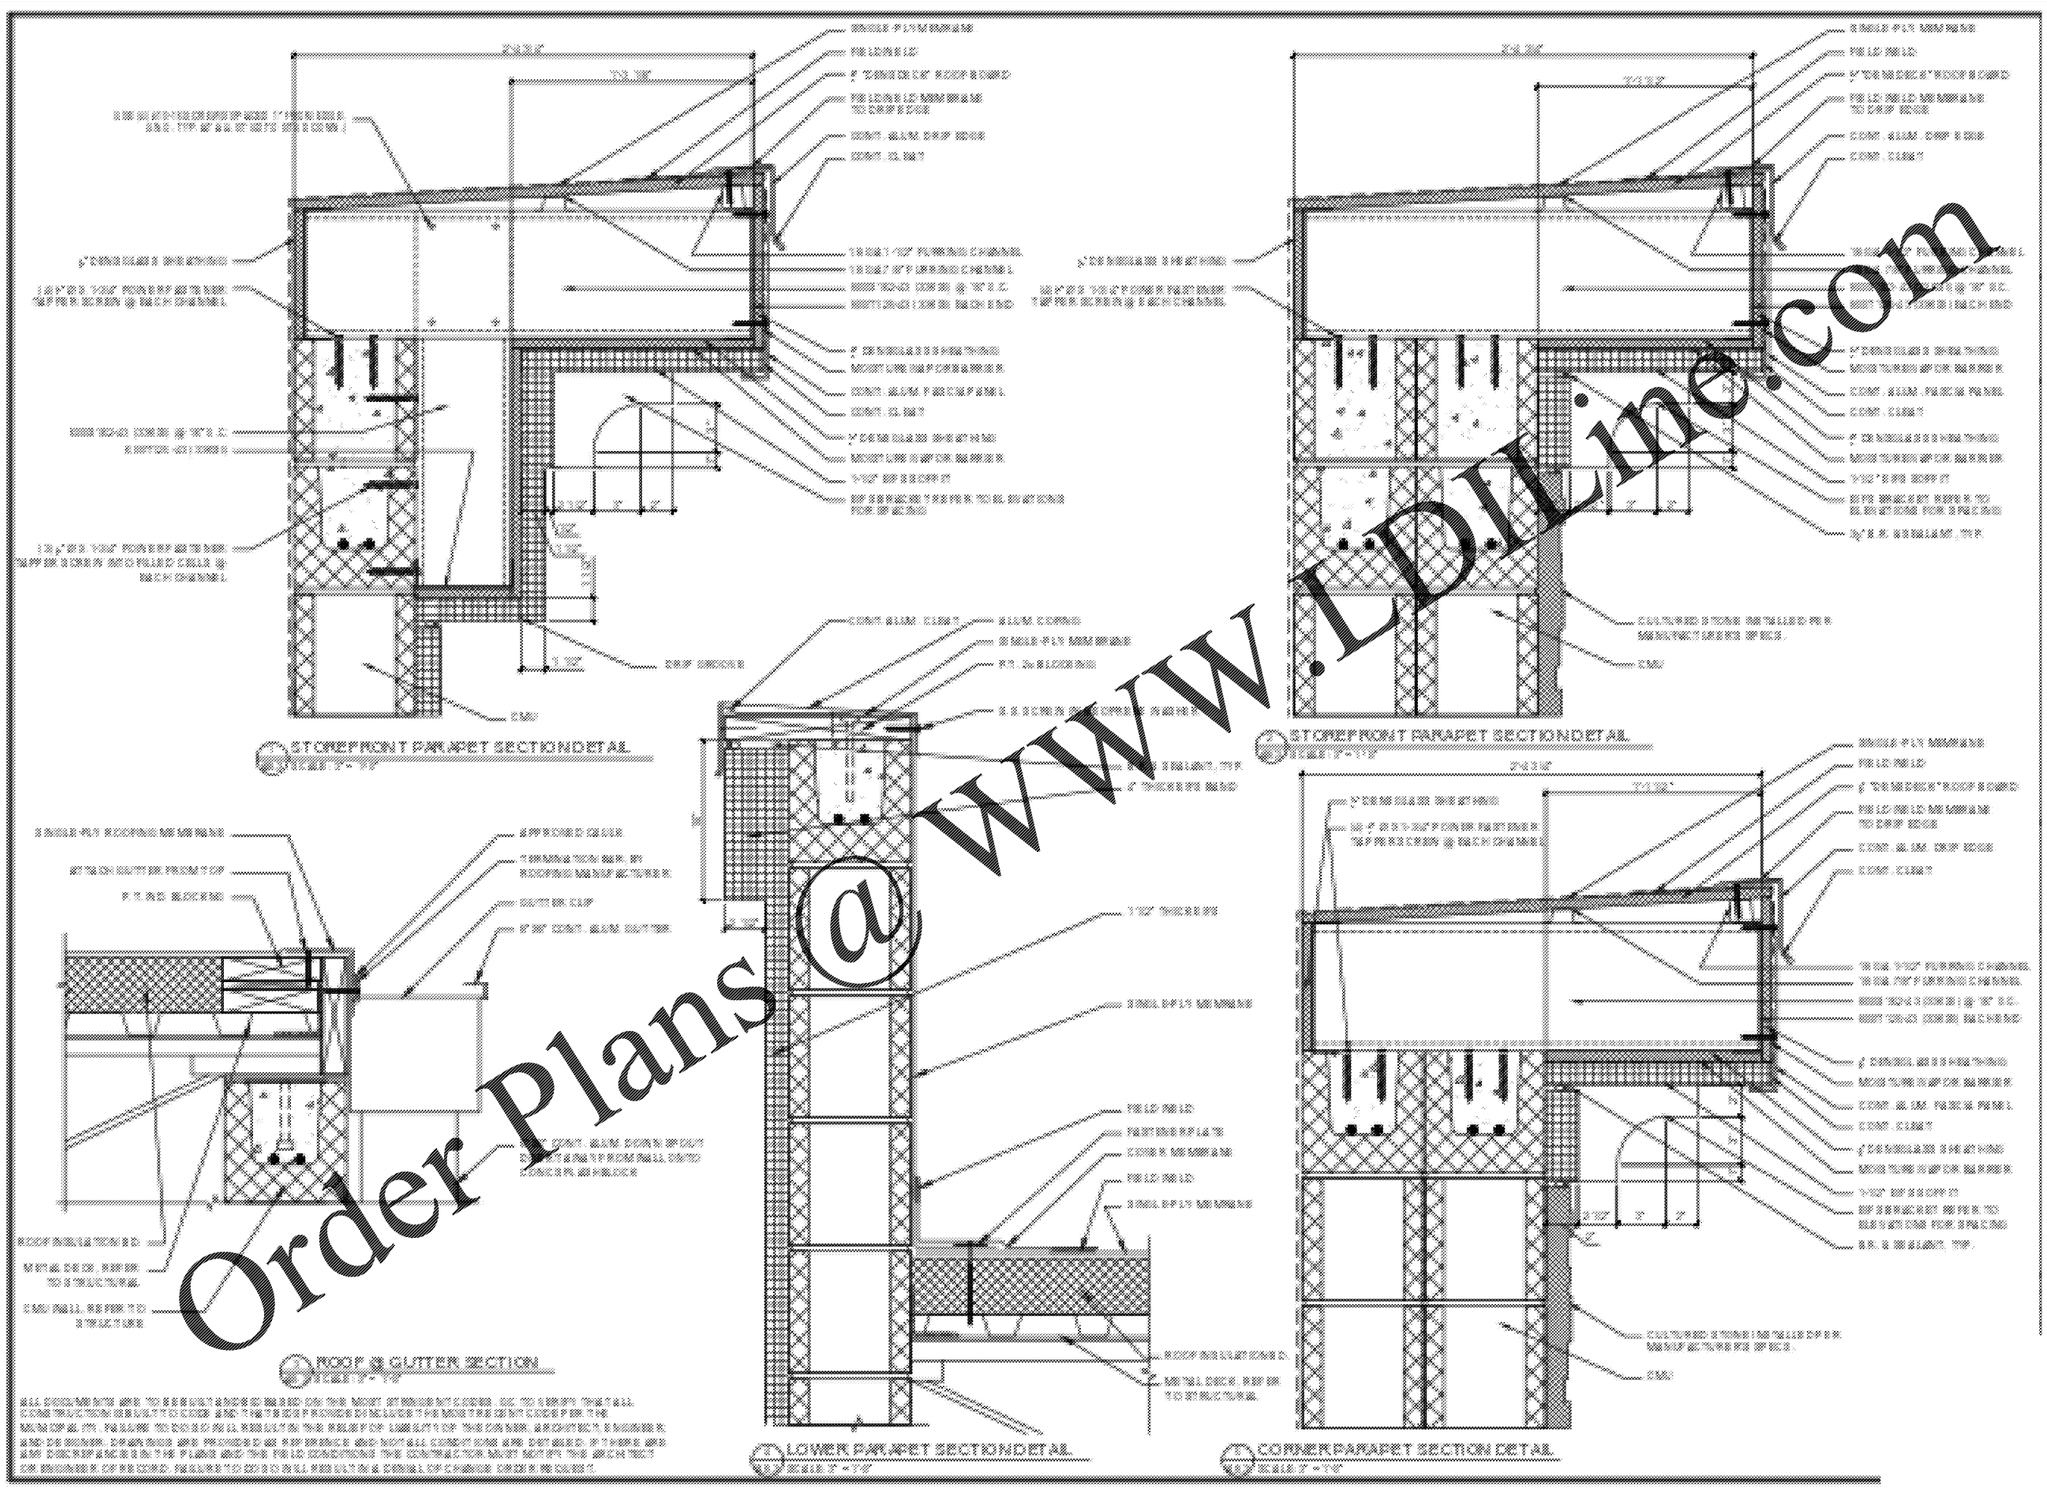

Order Plans @ WWW.LDLine.com

general contractor
BLACKWATER CONSTRUCTION
2180 SATELITE BLVD - SUITE 400 - DULUTH, GEORGIA 30097
VOICE 404-814-0300 E-MAIL MIKE@BWCGA.COM WWW.BLACKWATERGA.COM
engineering consultant

SEAL

DETAILS

WILD WOLF-COMMERCIAL DEVELOPMENT
BOYD MORRIS ROAD & GA HWY 293 SPUR
BARTOW COUNTY, GEORGIA 30120

JOB NO.:
DRAWN BY: WLH
SCALE: AS NOTED
DATE: 06/15/20
DRAWING NO.: A-15
SHEET 15 OF 17