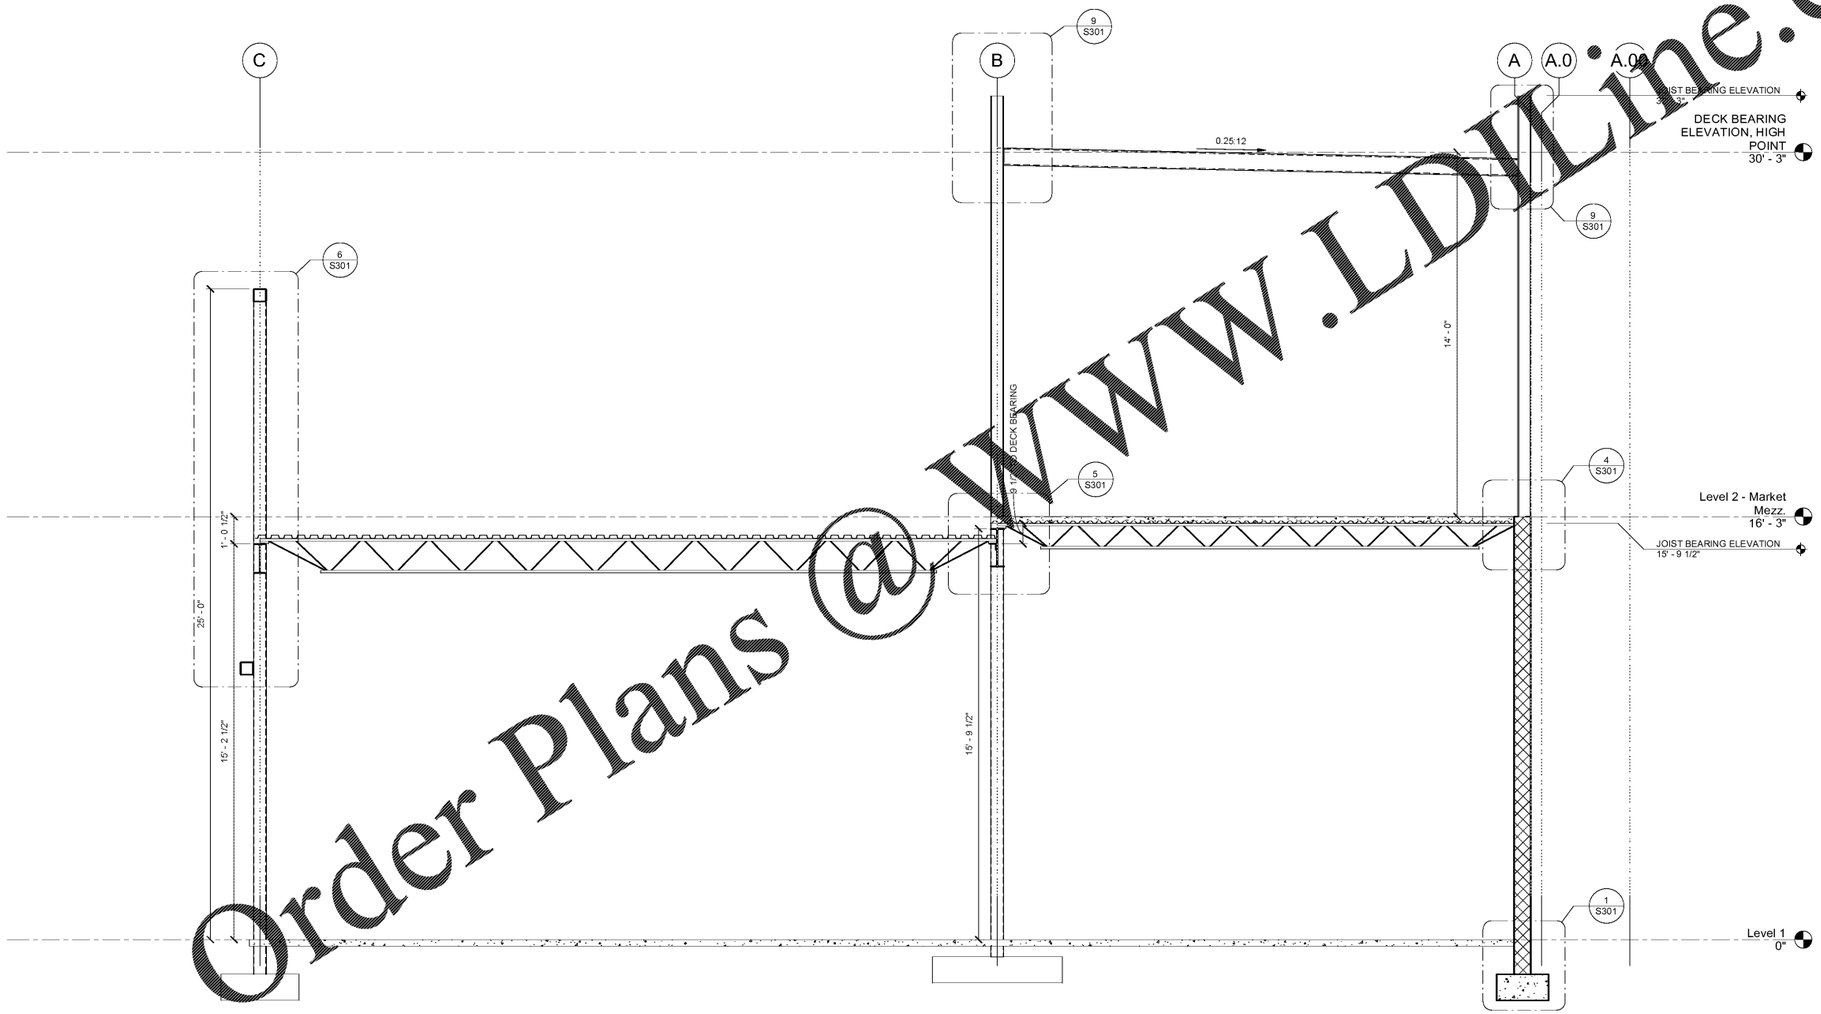

1 S201 **MARKET SECTION**
3/8" = 1'-0"

Order Plans @ WWW.LDILine.com

Revisions	Date

general contractor engineering consultant

MH STRUCTURES
Integrity is our foundation.
5077 Dallas Hwy, Suite 201
Powder Springs, GA 30127
(404) 495-4889
www.mhstructures.com

© Copyright 2020 by MH Structures. All rights reserved.

BLACKWATER CONSTRUCTION
2180 SATELLITE BLVD – SUITE 400 – DULUTH, GEORGIA, 30097
VOICE: 404 954 3500 E-MAIL: WAD@GEOMAIL.COM WWW.BLACKWATERGA.COM

SEAL
GEORGIA REGISTERED No. PE038341 PROFESSIONAL ENGINEER MATTHEW B. HAMMOND

ISSUED DATE: 5/15/20

SECTIONS

STORE/MARKET
BOYD MORRIS ROAD & GA HWY 298 SPUR
BARTOW COUNTY, GA

JOB NO. 0612001
DRAWN BY: CJ
SCALE: 3/8" = 1'-0"
DATE: 5/15/20
DRAWING NO. S201
SHEET OF