GENERAL NOTES:

1. CONTRACTOR SHALL CONFIRM EXISTING CONDITIONS PRIOR TO BID.
2. COORDINATE ALL MECHANICAL CONSTRUCTION WITH OTHER TRADES TO AVOID CONFLICTS.
3. CONFIRM LOCATIONS OF ALL EXISTING UTILITIES AND ADJUST ROUTING OF TENANT SYSTEMS AS REQUIRED.
4. EXISTING PLUMBING SERVICES (COLD WATER, HOT WATER, WASTE AND VENT) WHICH ARE NOT TO BE REUSED SHALL BE REMOVED BACK TO ACTIVE MAINS AND CAPPED. THERE SHALL BE NO "DEAD ENDS" LEFT IN PIPING SYSTEMS.

KEYED NOTES:

1. PROVIDE ASSE 1070 TEMPERING VALVE, SET TO 110°F OUTLET, AT EACH LAVATORY.
2. PROVIDE GAS COCK, SEDIMENT TRAP, AND UNION AT CONNECTION TO EQUIPMENT. SEDIMENT TRAP SHALL BE INSTALLED AFTER THE GAS COCK, AS CLOSE TO THE UNIT CONNECTION AS PRACTICAL, AND SHALL HAVE A REMOVABLE CAP FOR CLEANING.

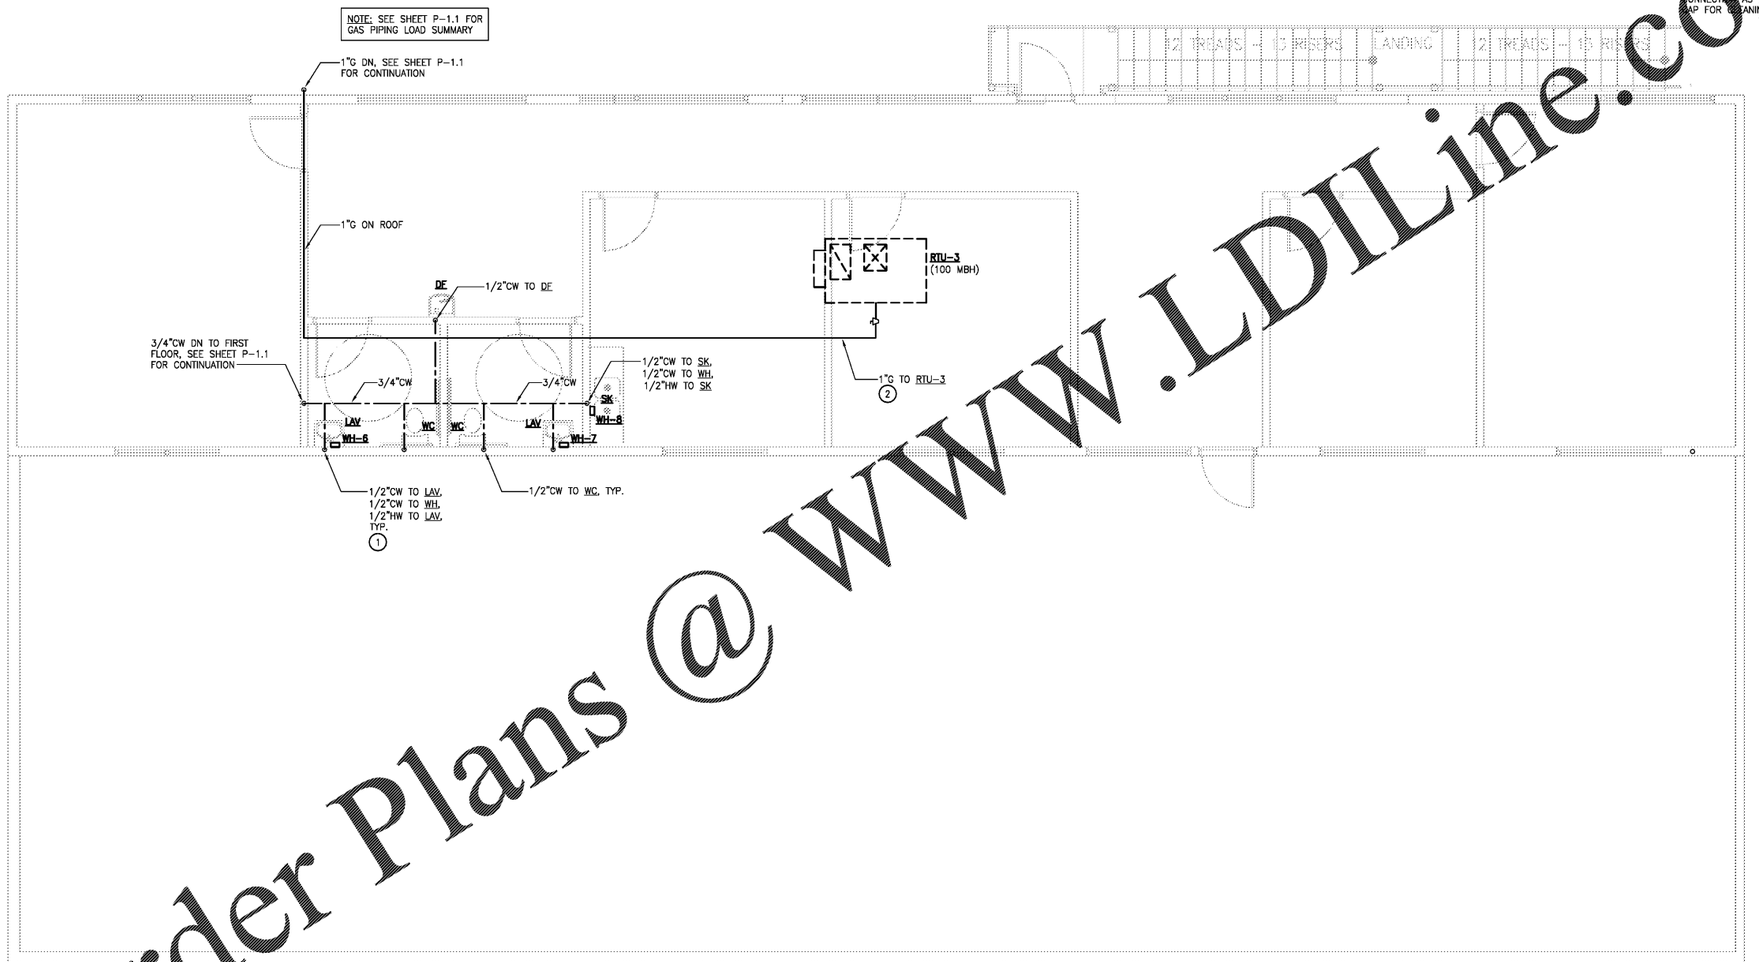

1 P-2.1 **2ND FLOOR OFFICE SUPPLY PLAN**
SCALE: 1/4" = 1'-0"

Order Plans @ WWW.LDILine.com

GEORGIA REGISTERED PROFESSIONAL ENGINEER KEITH S. MIKULKA

SEAL

general contractor

engineering consultant

BLACKWATER CONSTRUCTION
2180 SATELITE BLVD - SUITE 400 - DULUTH, GEOERGIA 30097
VOICE 404-954-3500 E-MAIL INAZ1789@GMAIL.COM WWW.BLACKWATERGA.COM

RAY Ray Group Consulting Engineers, Inc.
1827 Powers Ferry Road
Building 20, Suite 100
Atlanta, Georgia 30339
Tel. (770) 953-1443
Fax. (770) 953-9533

SHEET TITLE: 2ND FLOOR OFFICE SUPPLY PLAN

WILD WOLF-COMMERCIAL DEVELOPMENT
BOYD MORRIS ROAD & GA HWY 293 SPUR
BARTOW COUNTY, GEORGIA 30120

JOB NO.: ----
DRAWN BY: WLH
SCALE: AS NOTED
DATE: 06/16/20

DRAWING NO.: P-2.1

SHEET 4 OF 10