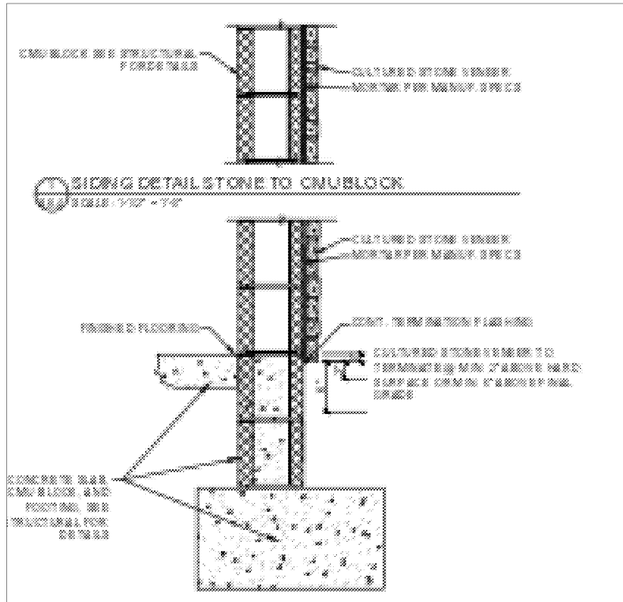

1 SIDING DETAIL STONE TO CMU BLOCK
SCALE: 1"=1'-0"

1 SIDING DETAIL STONE TO CMU BLOCK @ GRADE
SCALE: 1"=1'-0"

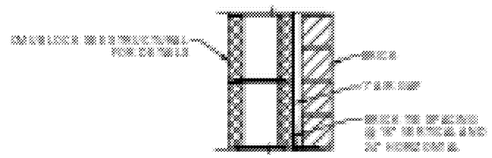

1 SIDING DETAIL BRICK TO CMU BLOCK
SCALE: 1"=1'-0"

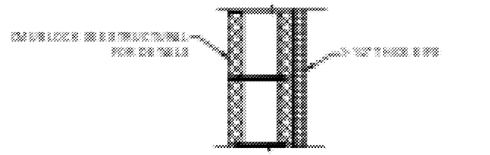

1 SIDING DETAIL EIFS TO CMU BLOCK
SCALE: 1"=1'-0"

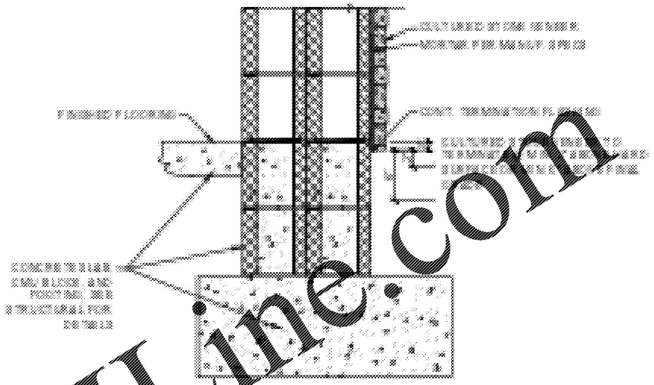

1 TYPICAL PALLISTER @ CMU DETAIL
SCALE: 1"=1'-0"

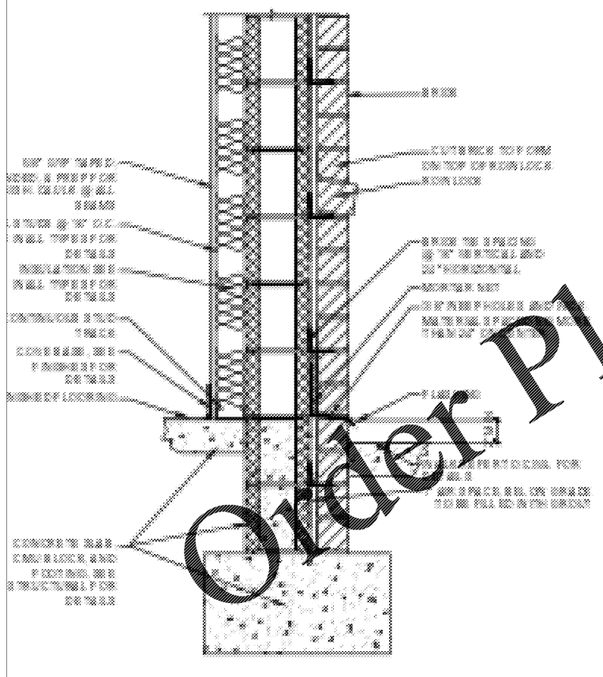

1 SIDING DETAIL BRICK TO BRICK TRANSITION TO GRADE
SCALE: 1"=1'-0"

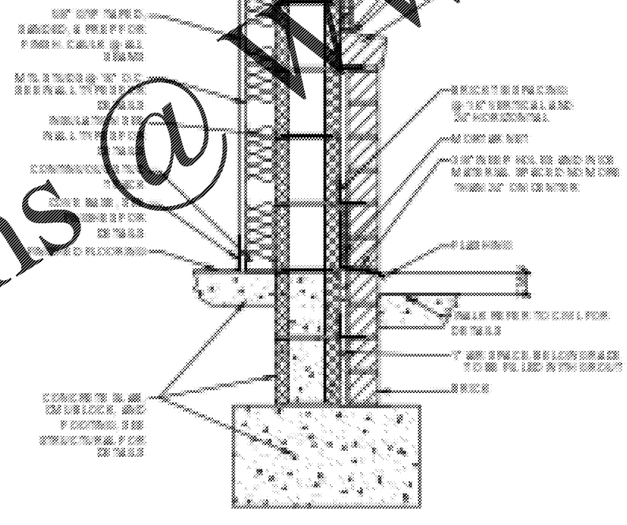

1 SIDING DETAIL EIFS TO BRICK TRANSITION TO GRADE
SCALE: 1"=1'-0"

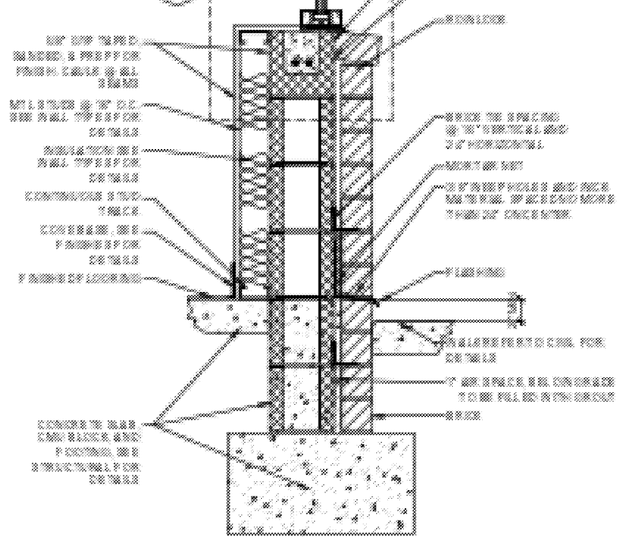

1 SIDING DETAIL WINDOW TO BRICK TRANSITION TO GRADE
SCALE: 1"=1'-0"

ALL DOCUMENTS ARE THE INTELLECTUAL PROPERTY OF THE ARCHITECT AND ARE NOT TO BE USED IN WHOLE OR IN PART FOR ANY OTHER PROJECT WITHOUT THE EXPRESS PERMISSION OF THE ARCHITECT. ALL DRAWINGS ARE TO BE USED FOR CONSTRUCTION PURPOSES ONLY AFTER THEY HAVE BEEN SIGNED AND SEALED BY THE ARCHITECT. THE CONTRACTOR SHALL CHECK AND BE RESPONSIBLE FOR ALL DIMENSIONS AND CONDITIONS ON THE JOB AND THIS OFFICE SHALL BE NOTIFIED OF ANY VARIATION FROM THE DIMENSIONS AND CONDITIONS SHOWN BY THESE PLANS AND THEIR FIELD CONSTRUCTION IN ORDER TO CONFORM TO THE BUILDING AS INTENDED BY THE ARCHITECT. FAILURE TO DO SO SHALL MAKE THE CONTRACTOR RESPONSIBLE FOR CORRECTIVE CHANGES REQUIRED.

Order Plans @ WWW.LDILine.com

engineering consultant

general contractor

BLACKWATER CONSTRUCTION
2180 SATELITE BLVD - SUITE 400 - DULUTH, GEORGIA 30097
VOICE 404-513-5300 E-MAIL MIKE@BWCI.COM WWW.BLACKWATERCI.COM

SEAL

DETAILS

WILD WOLF-COMMERCIAL DEVELOPMENT
BOYD MORRIS ROAD & GA HWY 293 SPUR
BARTOW COUNTY, GEORGIA 30120

JOB NO.
DRAWN BY: WLH
SCALE: AS NOTED
DATE: 06/15/20

DRAWING NO. A-14

SHEET 15 OF 15