FRAMING LEGEND

TOS	TOP OF STEEL ELEVATION RELATIVE TO F.F.E AS 0'-0"
TOM	TOP OF MASONRY ELEVATION RELATIVE TO F.F.E AS 0'-0"
T.O.P.	TOP OF PARAPET ELEVATION RELATIVE TO F.F.E AS 0'-0"
JB	JOIST BEARING ELEVATION RELATIVE TO F.F.E AS 0'-0"
X'-XX"	SPOT ELEVATION RELATIVE TO F.F.E AS 0'-0"

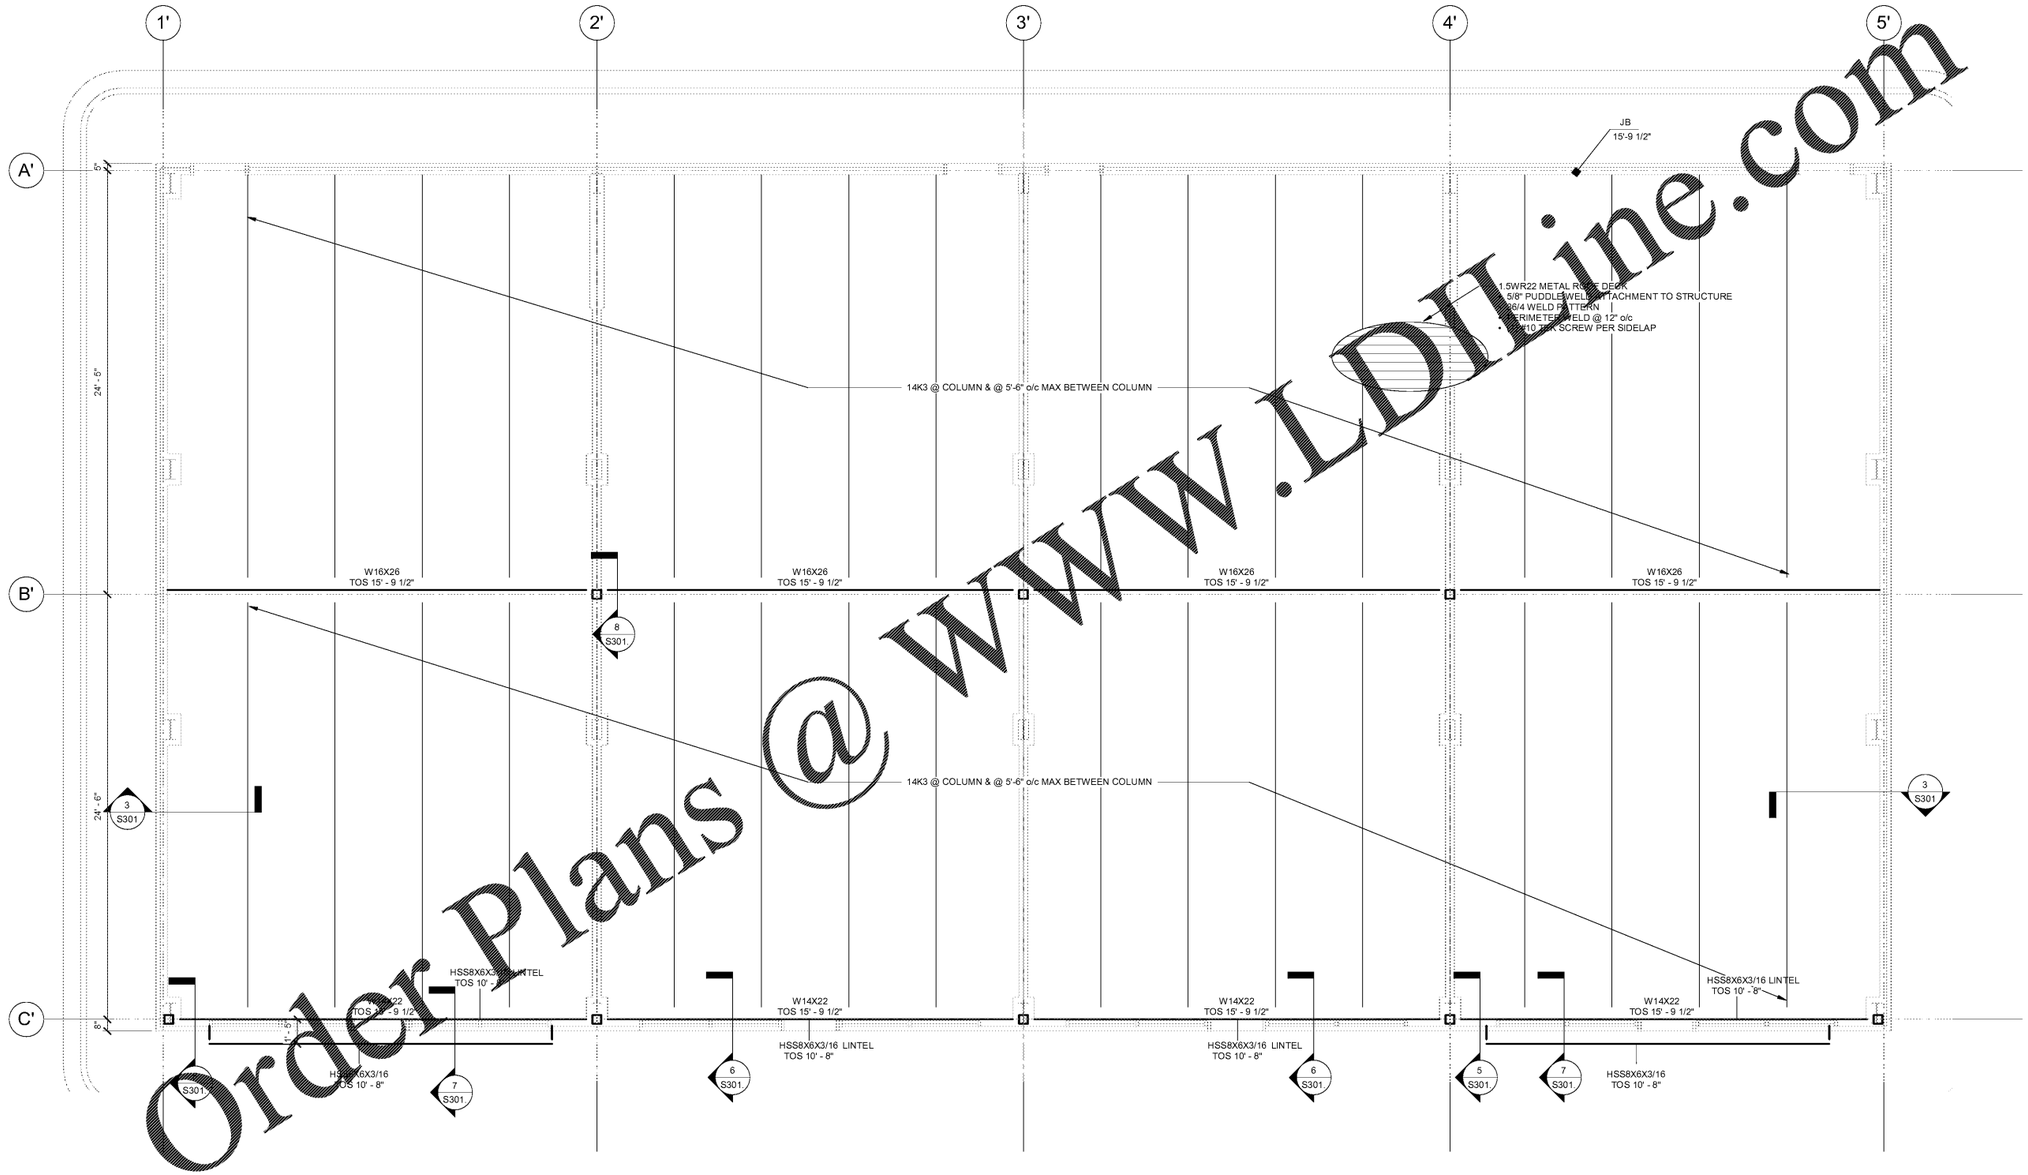

RETAIL & OFFICE SUITE BUILDING ROOF FRAMING PLAN

1/4" = 1'-0"

Order Plans @ WWW.LDILine.com

Revisions	Date

general contractor engineering consultant

MH STRUCTURES
Integrity is our foundation.
5077 Dallas Hwy, Suite 201
Powder Springs, GA 30127
(404) 495-4889
www.mhstructures.com

© copyright 2020 by MH Structures. All rights reserved.

BLACKWATER CONSTRUCTION
2180 SATELLITE BLVD – SUITE 400 – DULUTH, GEORGIA, 30097
VOICE: 404 904 3500 E. MAIL: WAG@BLACKWATERGA.COM WWW.BLACKWATERGA.COM

SEAL
GEORGIA REGISTERED No. PE038341 PROFESSIONAL ENGINEER MATTHEW B. HAMMOND

ISSUED DATE: 5/15/20

RETAIL ROOF FRAMING PLAN

RETAIL SUITES OFFICE SPACE
BOYD MORRIS ROAD & GA HWY 298 SPUR
BARTOW COUNTY, GA

JOB NO. 0612001	DRAWING NO. S102.
DRAWN BY CJ	
SCALE As indicated	
DATE 5/15/20	SHEET OF