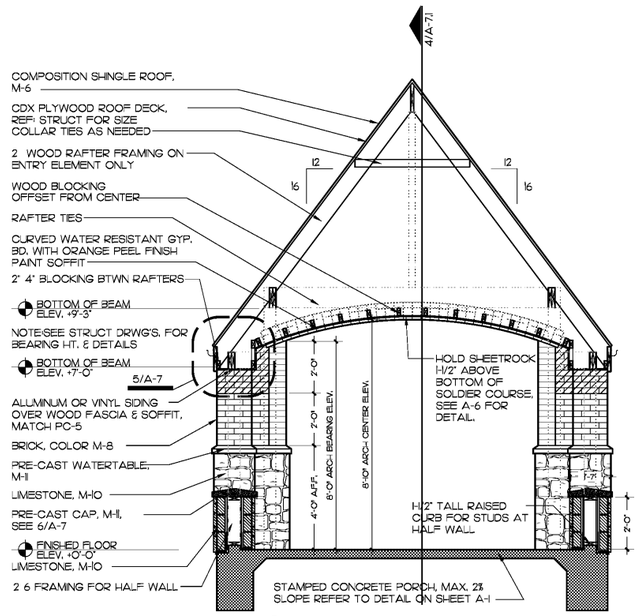


3 **BUILDING SECTION**
SCALE: 3/8" = 1'-0"

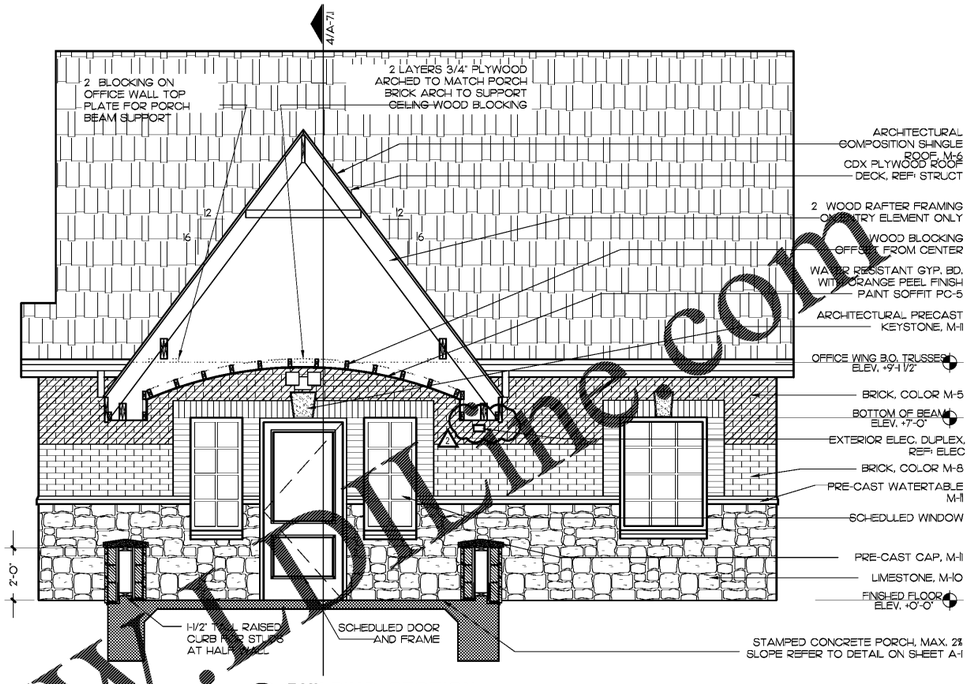


2 **BUILDING SECTION**
SCALE: 3/8" = 1'-0"

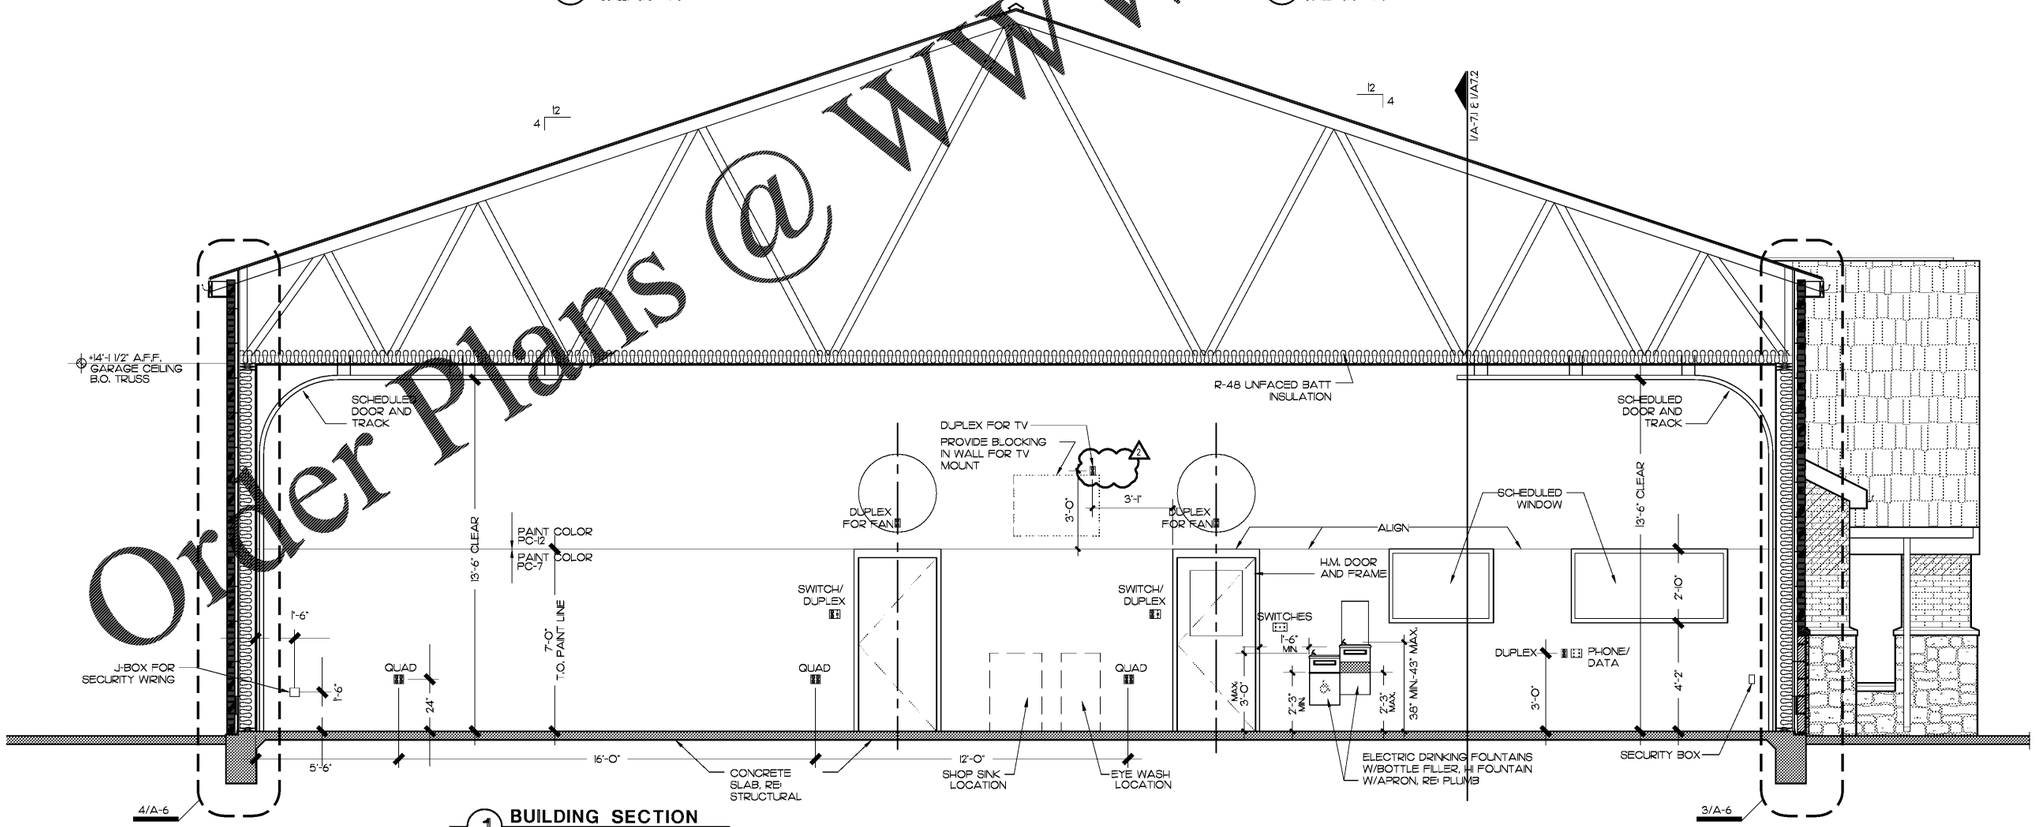


1 **BUILDING SECTION**
SCALE: 3/8" = 1'-0"

Order Plans @ www.DLine.com

SRA 360
STEWART + REINDERSMA ARCHITECTURE, PLLC
5450 E. High Street, Suite 200
Phoenix, Arizona 85054
P: 480.515.5123
www.sra360.com

Christian Brothers Automotive
Wickham Road
Melbourne, Florida

Christian Brothers Automotive
17725 Katy Freeway, St. 200
Houston, TX 77094

STATE OF FLORIDA — REGISTERED — ARISTIDIS — ARCHITECT
4-8-20
Date

Revisions
1/23/20 - Prototype Update
4/1/20 - City Comments
4/9/20 - T2 Client Rev.

Project No. 19-097
Drawn By:
Date: 03/06/20
Sheet Title:
BUILDING SECTIONS
Drawing No.
A-7
10RHS-11-2019