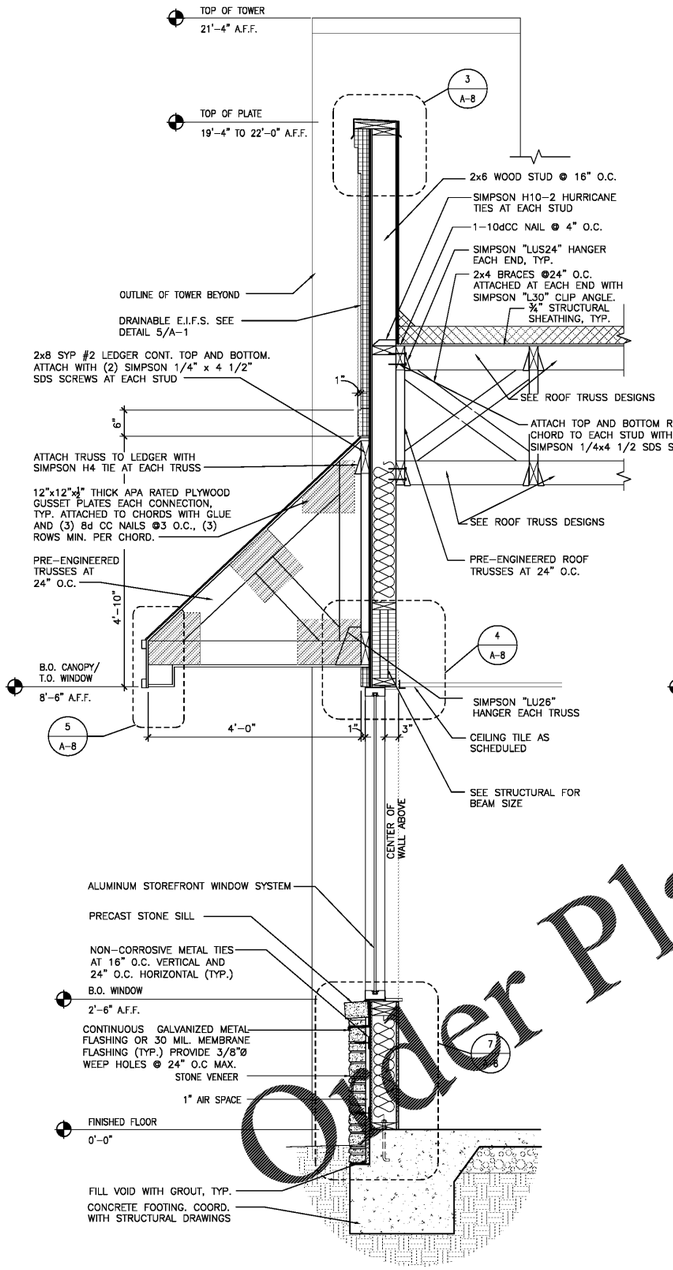

1 SECTION @ DINING ROOM FRONT WALL

SCALE: 3/4" = 1'-0"

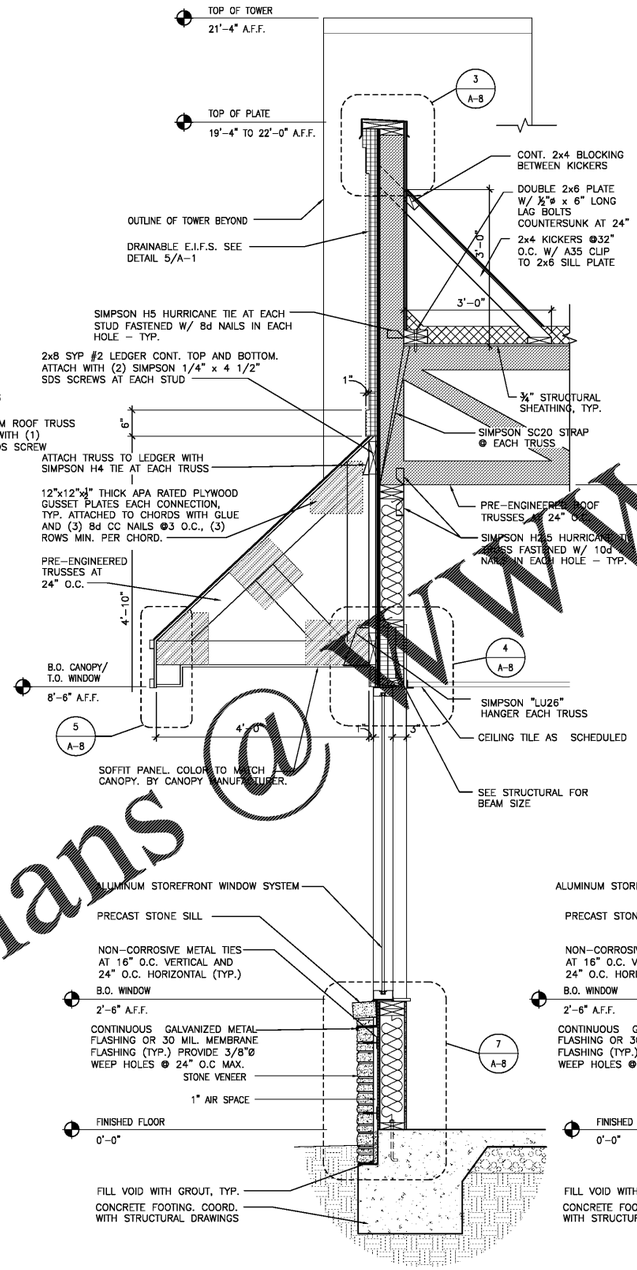

2 SECTION @ DINING ROOM SIDE WALLS

SCALE: 3/4" = 1'-0"

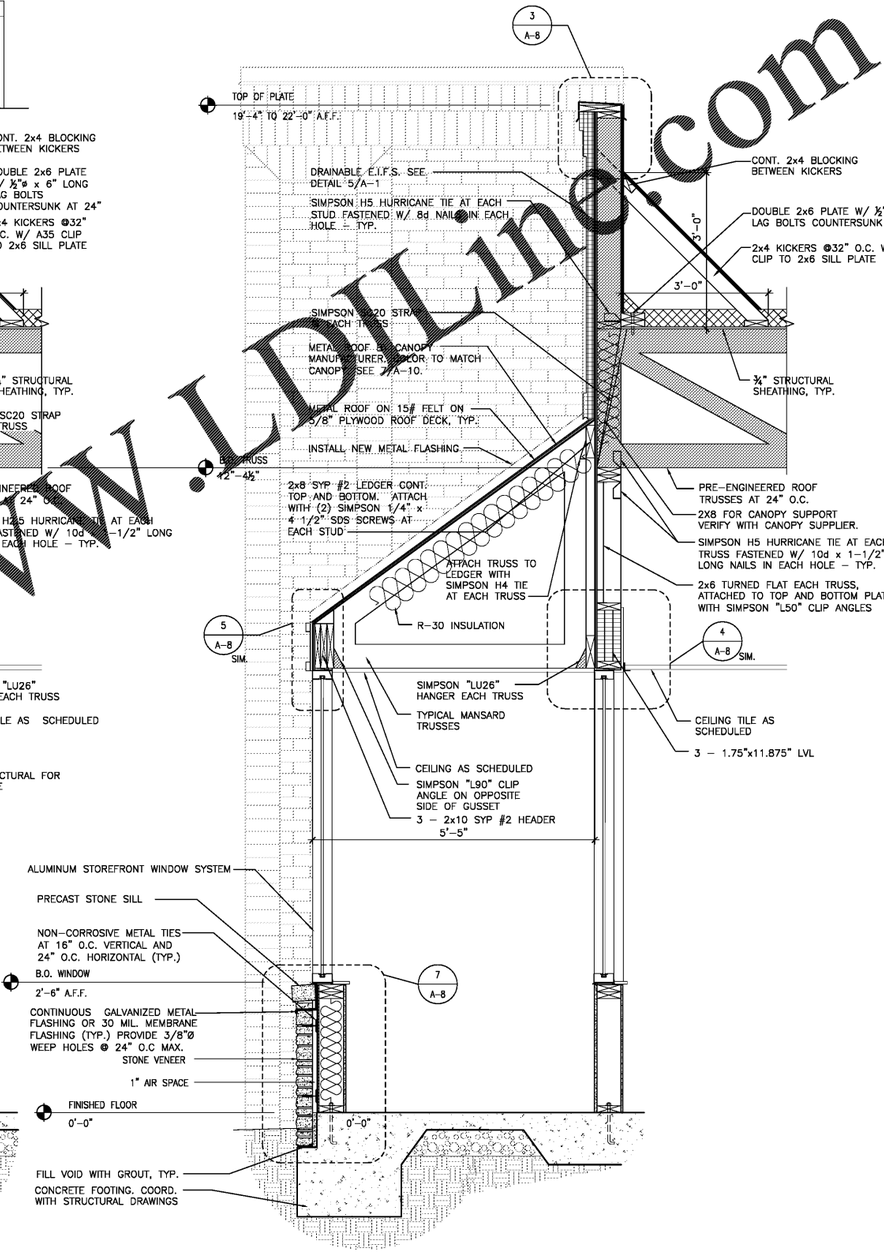

3 SECTION @ SIDE VESTIBULE

SCALE: 3/4" = 1'-0"

Order Plans @ WWW.LDLine.com

R-2002

DATE	RELEASE
04.30.20	FOR CONSTRUCTION
~	~
~	~
~	~
~	~
~	~
~	~
~	~
~	~
~	~
~	~
~	~
~	~

CHECKED BY: RZ
DRAWN BY: W.A.A.C.

© 2020, AKA STUDIO, P.C. THESE DRAWINGS AND DESIGNS ARE PROTECTED BY THE COPYRIGHT LAWS OF THE UNITED STATES. THESE DRAWINGS OR ANY PART THEREOF MAY NOT BE USED FOR ANY PURPOSE OR REPRODUCED IN ANY FORM OR BY ANY MEANS WITHOUT THE WRITTEN CONSENT OF AKA STUDIO, P.C.

RESTAURANT FOR:
NEW GENERATION FOODS, LLC
P.O. BOX 736
ATHENS, AL 35612
TEL. (256) 729-9136

AKA STUDIO, PC
Architects & Interiors
749 WOODSTOCK ROAD, ROSWELL, GA 30075
(770) 642-9030 info@akastu.dlcpc.com

STATE OF ALABAMA
REGISTERED ARCHITECT
RICHARD ZAPPULLA
3461
RZ

J.E. BRISCOE WAY & MADISON BLVD. PROJECT: R-2002
MADISON, MADISON COUNTY ALABAMA DATE: 04/30/20

Bojangles' RESTAURANT

WALL SECTIONS

A-7