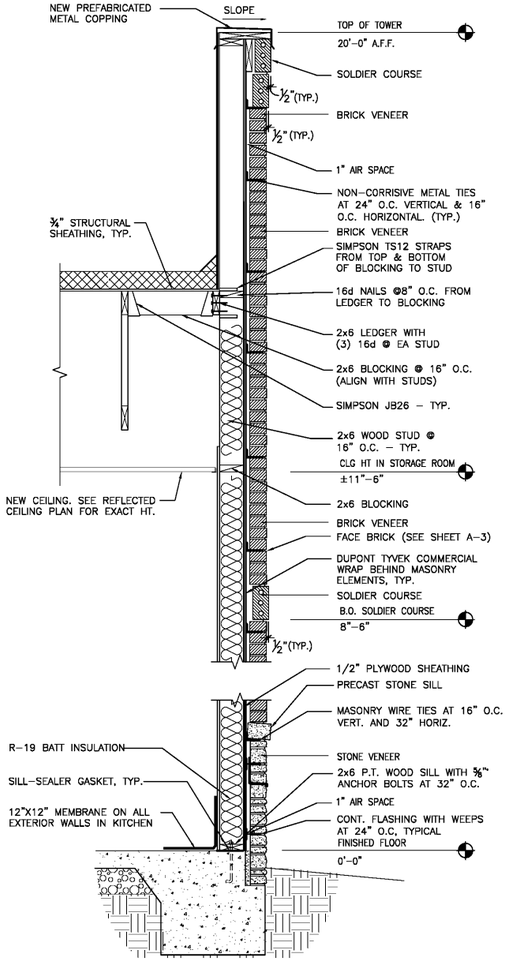

1 WALL SECTION @ REAR KITCHEN

SCALE: 3/4" = 1'-0"

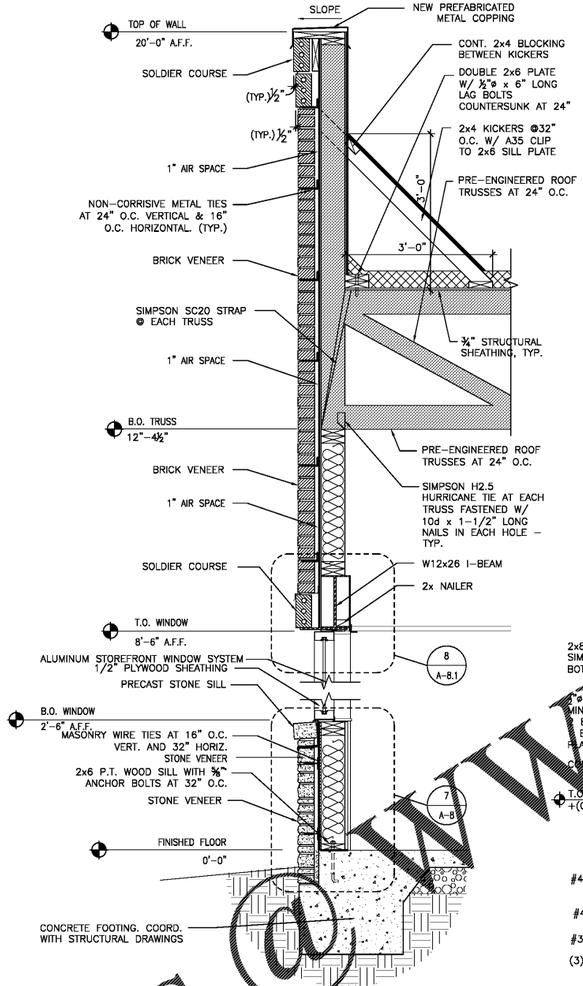

2 WALL SECTION @ MAIN ENTRANCE

SCALE: 3/4" = 1'-0"

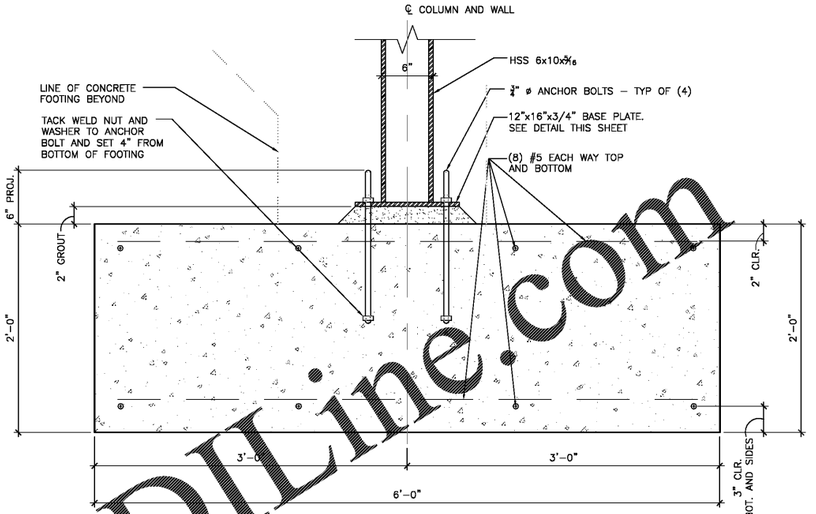

3 FOOTING DETAIL - MAIN ENTRY COLUMN

SCALE: 1 1/2" = 1'-0"

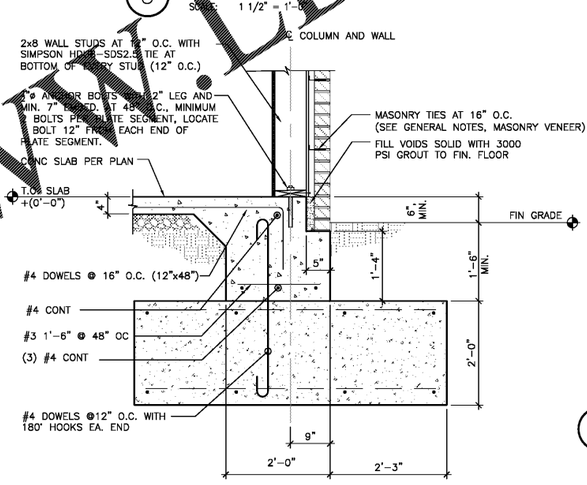

4 FOOTING DETAIL @ MAIN ENTRY

SCALE: 3" = 1'-0"

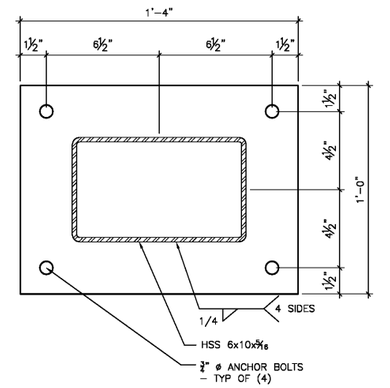

5 BASE PLATE / COLUMN DETAIL

SCALE: 3" = 1'-0"

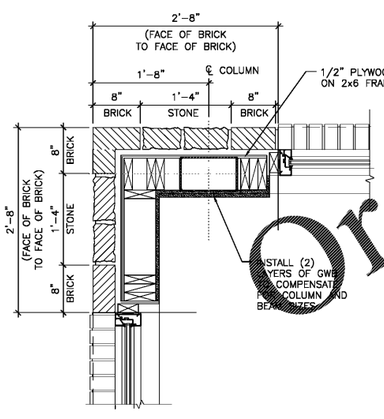

6 ENLARGED WALL DETAIL @ MAIN ENTRY

SCALE: 1" = 1'-0"

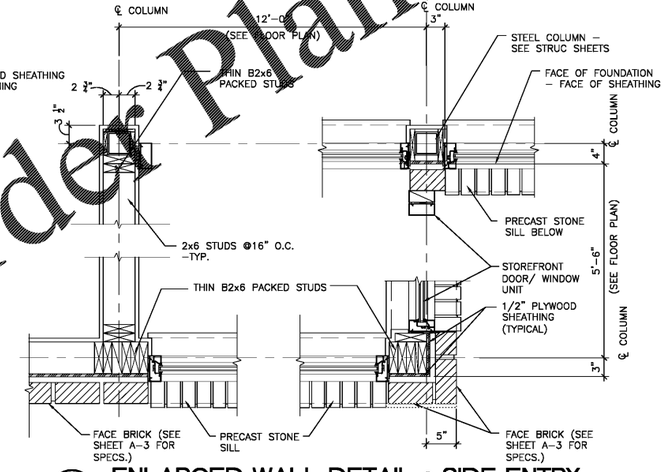

7 ENLARGED WALL DETAIL @ SIDE ENTRY

SCALE: 1" = 1'-0"

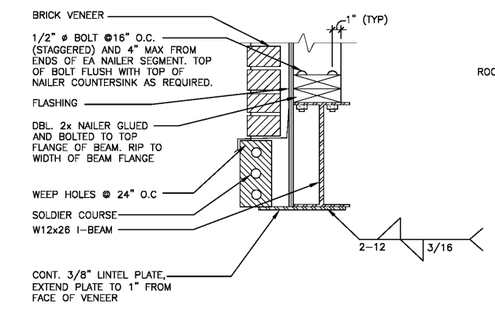

8 I-BEAM CONNECTOIN DEATIL

SCALE: 1 1/2" = 1'-0"

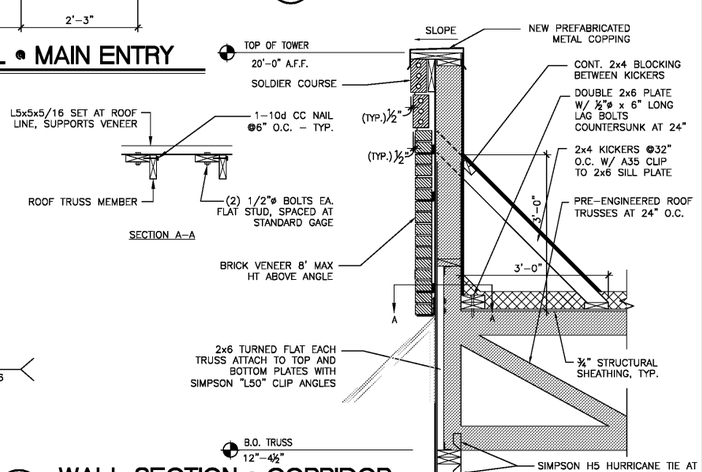

9 WALL SECTION @ CORRIDOR

SCALE: 3/4" = 1'-0"

Order Plans @ WWW.LDLine.com

R-2002	
DATE	RELEASE
04.30.20	FOR CONSTRUCTION
~	~
~	~
~	~
~	~
~	~
~	~
~	~
~	~
~	~
~	~
~	~
~	~
CHECKED BY:	RZ
DRAWN BY:	W.A.A.C.

@ 2020, AKA STUDIO, P.C. THESE DRAWINGS AND DESIGNS ARE PROTECTED BY THE COPYRIGHT LAWS OF THE UNITED STATES. THESE DRAWINGS OR ANY PART THEREOF MAY NOT BE USED FOR ANY PURPOSE OR REPRODUCED IN ANY FORM OR BY ANY MEANS WITHOUT THE WRITTEN CONSENT OF AKA STUDIO, P.C.

RESTAURANT FOR:
NEW GENERATION FOODS, LLC
P.O. BOX 736
ATHENS, AL 35612
TEL. (256) 729-9136

AKA STUDIO, PC
Architects & Interiors
74 WOODSTOCK ROAD, ROSWELL, GA 30075
(770) 642-9030 info@akastudiopc.com

STATE OF ALABAMA
REGISTERED ARCHITECT
RICHARD ZAPPIA
#3461

J.E. BRISCOE WAY & MADISON BLVD. PROJECT: R-2002
MADISON, MADISON COUNTY ALABAMA DATE: 04/30/20

Bojangles' RESTAURANT

WALL SECTIONS & DETAILS

A-8.1