DOOR HARDWARE:
HINGES – HAGER BB1168 4.5"x4.5"xUSPxNRP
KICKPLATE – HAGER 193S 10"x2" LDW628
THRESHOLD – NATIONAL GUARD 325x36"xAL
WEATHERSTRIP – NATIONAL GUARD 160SA 1@36, 2@84
LOCKSET – D80PD SCHLAGE

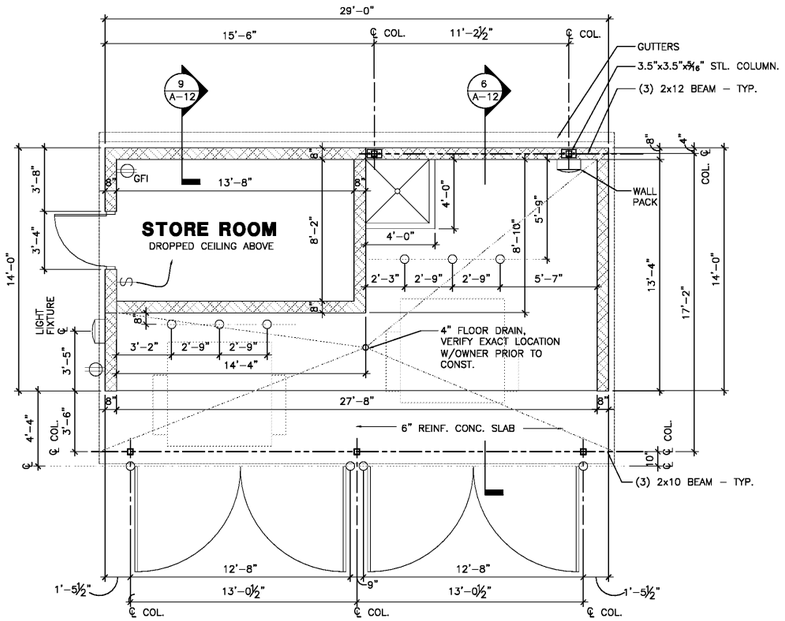

1 FLOOR PLAN
SCALE: 1/4" = 1'-0"

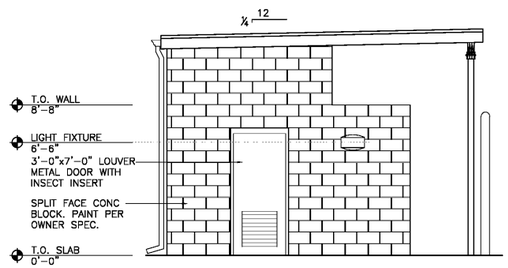

2 LEFT ELEVATION
SCALE: 1/4" = 1'-0"

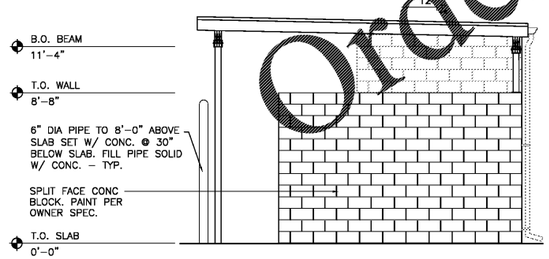

4 RIGHT ELEVATION
SCALE: 1/4" = 1'-0"

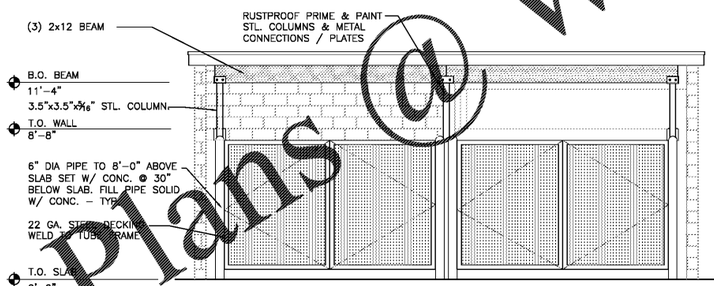

3 FRONT ELEVATION
SCALE: 1/4" = 1'-0"

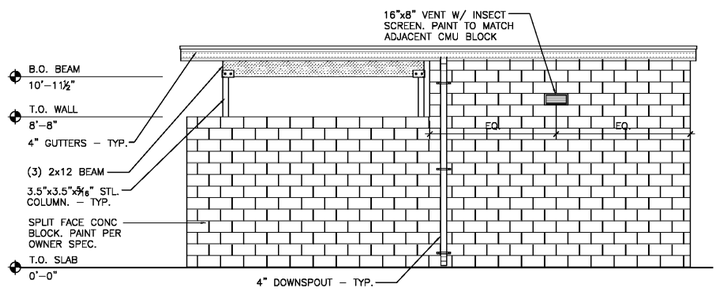

5 REAR ELEVATION
SCALE: 1/4" = 1'-0"

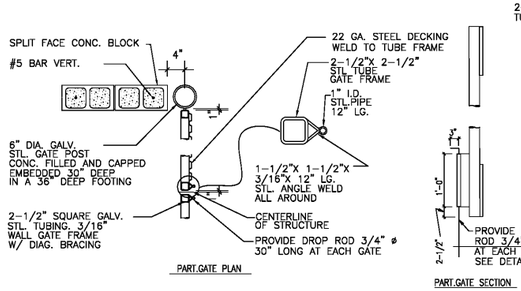

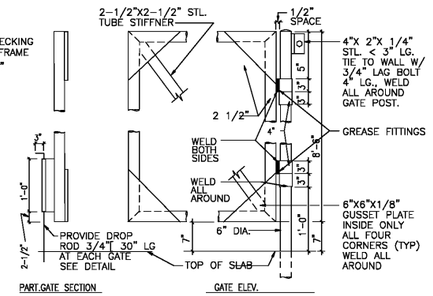

7 GATE DETAILS – TRASH ENCLOSURE
SCALE: N.T.S.

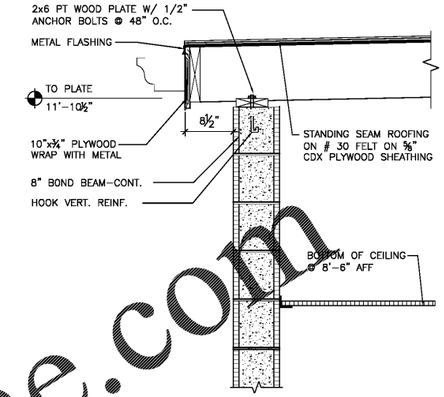

9 WALL SECTION @ STORE ROOM
SCALE: 1" = 1'-0"

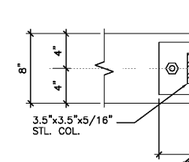

8 COLUMN / BASE PLATE
SCALE: 1" = 1'-0"

NOTE:
PRIME AND PAINT ALL EXTERIOR AND INTERIOR EXPOSED SURFACES – COORDINATE ALL COLORS WITH OWNER

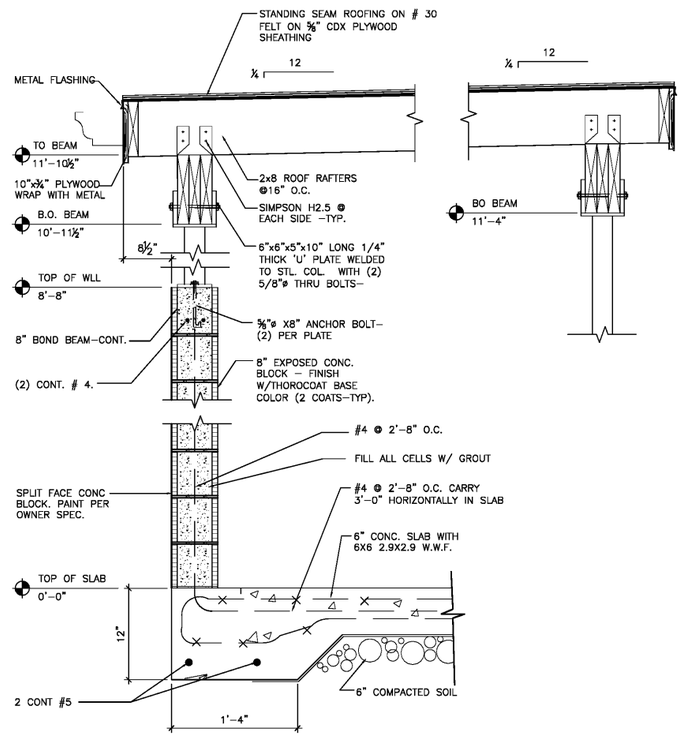

6 WALL SECTION @ DUMPSTER ENCLOSURE
SCALE: 1" = 1'-0"

Order Plans @ WWW.LDILine.com

R-2002	
DATE	RELEASE
04.30.20	FOR CONSTRUCTION
~	~
~	~
~	~
~	~
~	~
~	~
~	~
~	~
~	~
~	~
~	~
~	~
~	~
CHECKED BY:	RZ
DRAWN BY:	W.A.A.C.

© 2020, AKA STUDIO, P.C. THESE DRAWINGS AND DESIGNS ARE PROTECTED BY THE COPYRIGHT LAWS OF THE UNITED STATES. THESE DRAWINGS OR ANY PART THEREOF MAY NOT BE USED FOR ANY PURPOSE OR REPRODUCED IN ANY FORM OR BY ANY MEANS WITHOUT THE WRITTEN CONSENT OF AKA STUDIO, P.C.

RESTAURANT FOR:
NEW GENERATION FOODS, LLC
P.O. BOX 736
ATHENS, AL 35612
TEL. (256) 729-9136

AKA STUDIO, PC
Architects & Interiors
749 WOODSTOCK ROAD, ROSWELL, GA 30075
(770) 642-9030 info@akastudiopc.com

STATE OF ALABAMA
ROBERT A. ZAPPIA
8461
REGISTERED ARCHITECT

Bojangles' RESTAURANT
STORAGE ROOM & DUMPSTER ENCLOSURE

J.E. BRISCOE WAY & MADISON BLVD. PROJECT: R–2002
MADISON, MADISON COUNTY ALABAMA DATE: 04/30/20

A-12