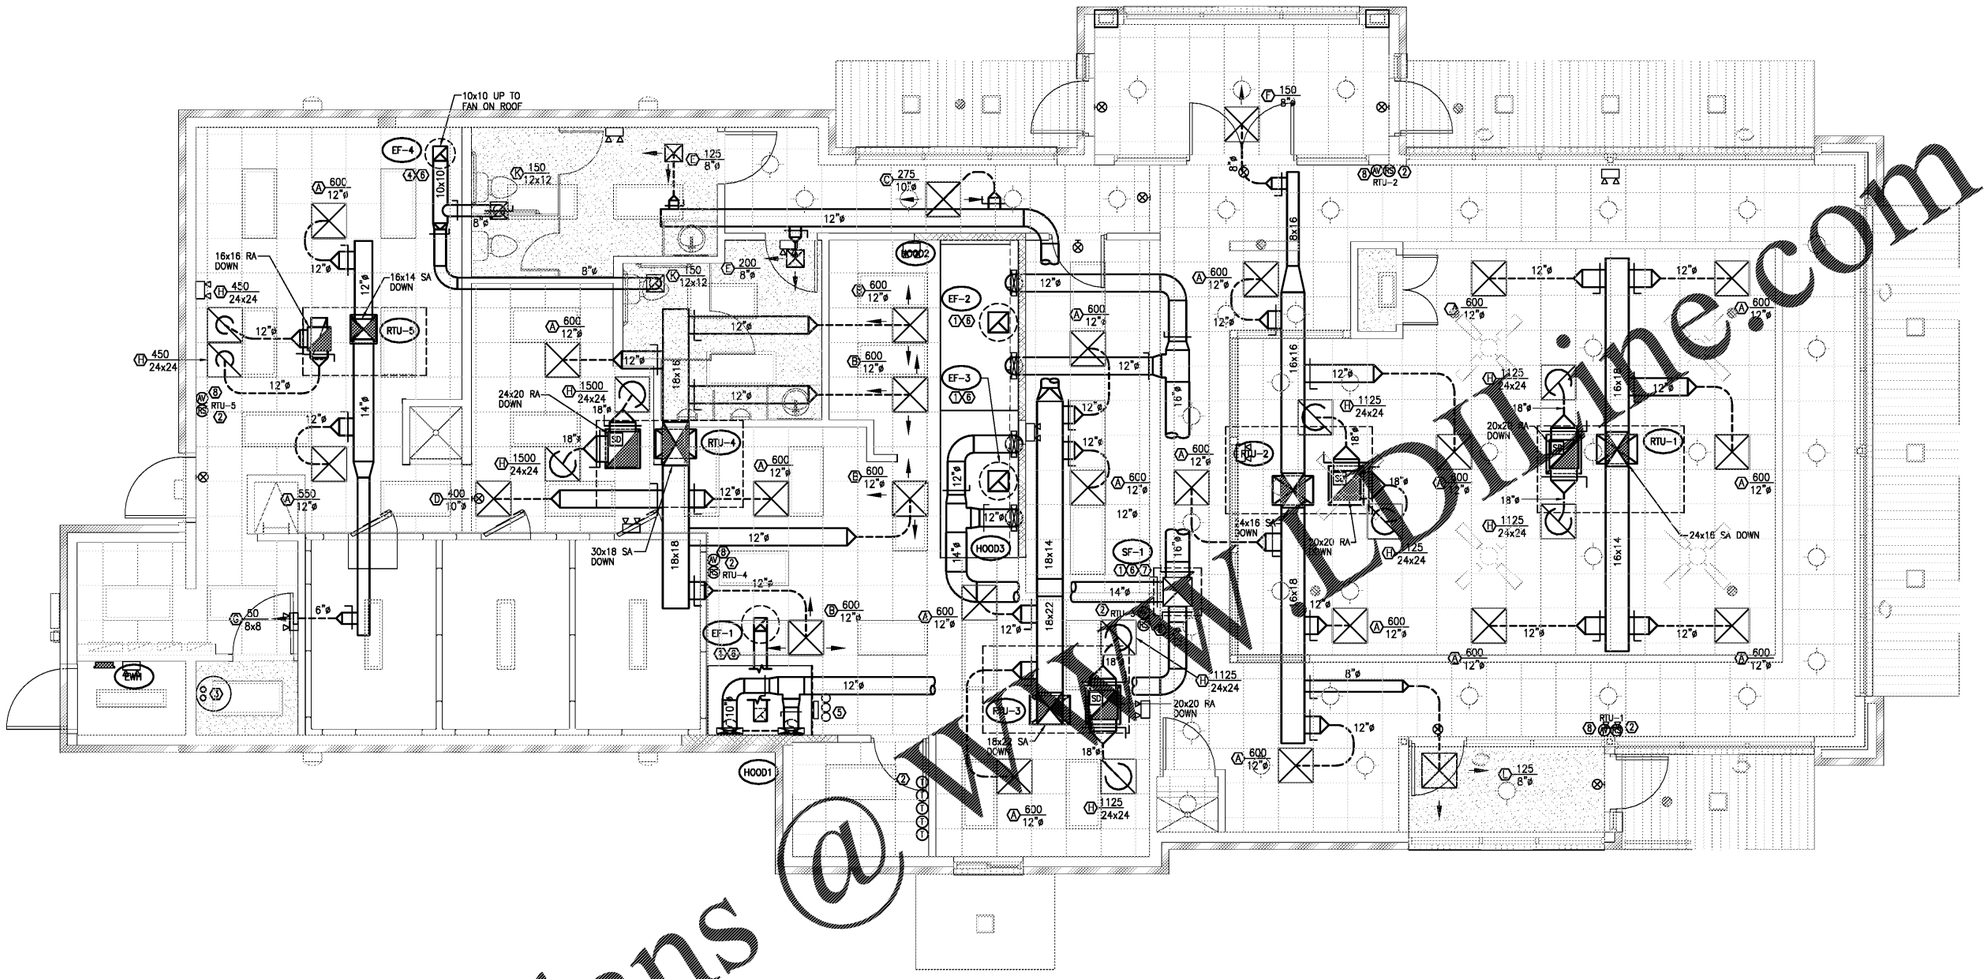

MECHANICAL PLAN:

SCALE: 1/4" = 1'-0"

KEYED NOTES:

1. PROVIDE TYPE-I HOOD OVER APPLIANCES. SEE KITCHEN HOOD DRAWINGS KH1, KH2 & KH3. PROVIDE GREASE DUCT FROM HOOD COLLAR TO EXHAUST FAN ON ROOF, SIZE GREASE DUCT PER HOOD DRAWINGS. SEE EXHAUST HOOD (GREASE) DUCT NOTES ON M-1. TRANSITION & OFFSET AS REQUIRED. VERIFY DIMENSIONS & CONFIRM LOCATION OF HOODS WITH MOST RECENT KITCHEN EQUIPMENT PLAN PRIOR TO SETTING CURB & HOOD. SEE DETAILS ON KH1.
2. SEE LENNOX SUBMITTAL PACKAGE FOR T-STAT/REMOTE SENSOR WIRING DIAGRAMS.
3. WATER HEATER FLUE PROVIDED BY PLUMBING CONTRACTOR. DISCHARGE SHALL BE MINIMUM 10 FEET FROM AIR INTAKES.
4. 10x10 EXHAUST DUCT TO EXHAUST FAN ON ROOF..
5. UTILITY CABINET ON HOOD-1 HOUSES CONTROLS AND FIRE SUPPRESSION SYSTEM. REFER TO HOOD DETAILS.
6. PROVIDE ROOF CURB. VERIFY STRUCTURAL FRAMING PRIOR TO SETTING CURB.
7. 20X20 MAKEUP AIR DUCT UP TO [illegible] ON ROOF. BALANCE SUPPLY BRANCHES TO 315 EACH FOR MAKE-UP AIR CONNECTION FOR HOOD-1, 575 CFM FOR EACH MAKE-UP AIR CONNECTION FOR HOOD-2 & 525 CFM FOR EACH MAKE-UP AIR CONNECTION ON HOOD-3.
8. AUDIO/VISUAL DEVICE SHALL BE INTERLOCKED WITH DUCT SMOKE DETECTOR.

Order Plans @ WWW.EDline.com

R-2002	
DATE	RELEASE
04.17.20	FOR CONSTRUCTION
"	"
"	"
"	"
"	"
"	"
"	"
"	"
"	"
"	"
"	"
CHECKED BY:	MM
DRAWN BY:	TB

© 2020, AKA STUDIO, P.C. THESE DRAWINGS AND DESIGNS ARE PROTECTED BY THE COPYRIGHT LAWS OF THE UNITED STATES. THESE DRAWINGS OR ANY PART THEREOF MAY NOT BE USED FOR ANY PURPOSE OR REPRODUCED IN ANY FORM OR BY ANY MEANS WITHOUT THE WRITTEN CONSENT OF AKA STUDIO, P.C.

RESTAURANT FOR:
NEW GENERATION FOODS, LLC
P.O. BOX 736
ATHENS, AL 35612
TEL. (256) 729-9136

AKA STUDIO, PC
Architects & Interiors
741 WOODSTOCK ROAD ROSWELL, GA 30075
(770) 642-9030 info@akastudiopc.com

ALABAMA LICENSED No. 37256-E PROFESSIONAL ENGINEER
MATTHEW RYAN REBER
4/22/2020

J.E. BRISCOE WAY & MADISON BLVD. MADISON, MADISON COUNTY ALABAMA
PROJECT: R-2002
DATE: 04/17/20

Bojangles' RESTAURANT

MECHANICAL PLAN

M-2