NOTE:
SEE KP DRAWINGS FOR EQUIPMENT SCHEDULE, VERIFY ALL EQUIPMENT CONNECTIONS WITH EQUIPMENT MANUFACTURER/SUPPLIER PRIOR TO EQUIPMENT INSTALLATION

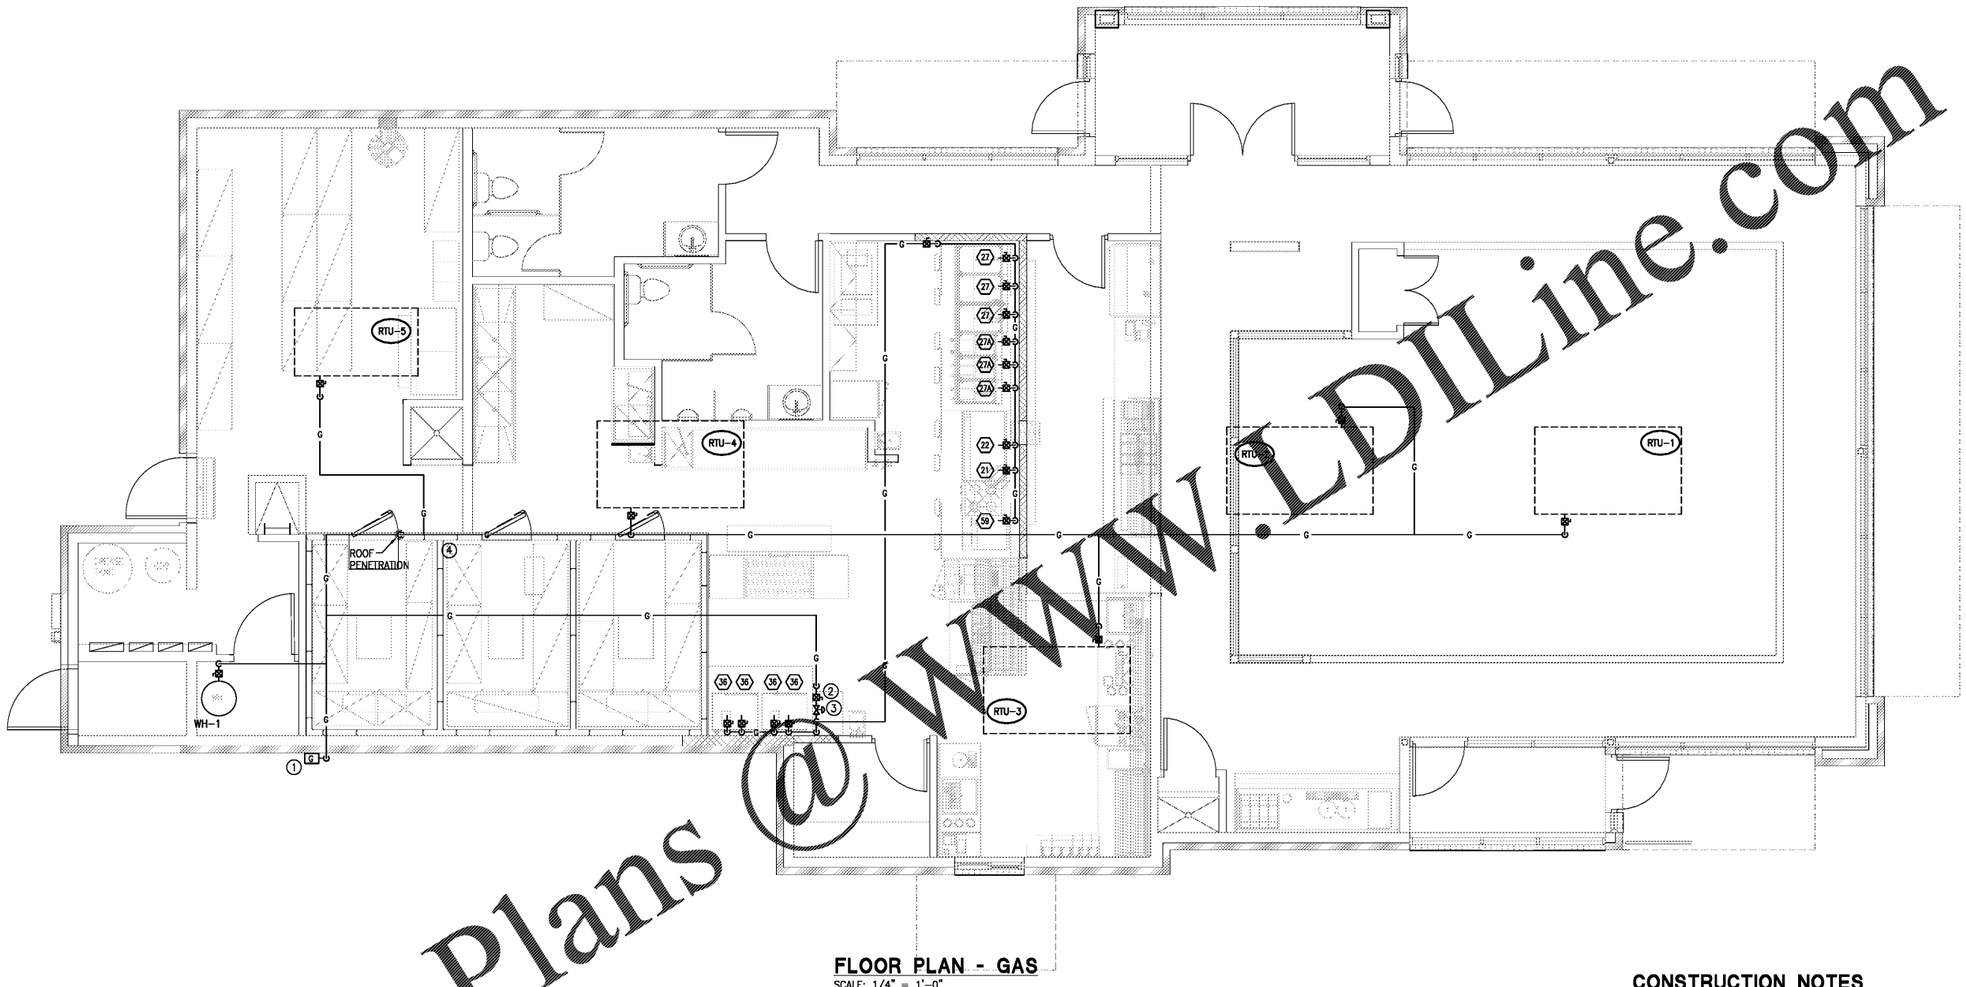

FLOOR PLAN - GAS
SCALE: 1/4" = 1'-0"

CONSTRUCTION NOTES

1. GAS METER. SEE GAS LOAD SCHEULE ON P-7
2. MANUAL SHUT-OFF VALVE @ 5'-0" AFF.
3. PROVIDE ANSUL SOLENNOID VALVE & INTERLOCK WITH HOOD FIRE SUPRESSION SYSTEM TO SHUT-OFF GAS SUPPLY UPON ALARM. PROVIDE MANUAL RESET RELAY IN ACCESSIBLE LOCATION.
4. GAS LINE ROUTED ON ROOF.

Order Plans @ WWW.LDILine.com

R-2002

DATE	RELEASE
04.17.20	FOR CONSTRUCTION
"	"
"	"
"	"
"	"
"	"
"	"
"	"
"	"
"	"
"	"
"	"

CHECKED BY:
DRAWN BY:

© 2020, AKA STUDIO, P.C. THESE DRAWINGS AND DESIGNS ARE PROTECTED BY THE COPYRIGHT LAWS OF THE UNITED STATES. THESE DRAWINGS OR ANY PART THEREOF MAY NOT BE USED FOR ANY PURPOSE OR REPRODUCED IN ANY FORM OR BY ANY MEANS WITHOUT THE WRITTEN CONSENT OF AKA STUDIO, P.C.

RESTAURANT FOR,
NEW GENERATION FOODS, LLC
P.O. BOX 736
ATHENS, AL 35612
TEL. (256) 729-9136

AKA STUDIO, PC
Architects & Interiors
74 WOODSTOCK ROAD, ROSWELL, GA 30075
(770) 642-9030 info@akastudiopc.com

ALABAMA
No. 37256-E
PROFESSIONAL ENGINEER
MATTHEW RYAN MERCER
4/22/2020

J.E. BRISCOE WAY & MADISON BLVD.
MADISON, MADISON COUNTY ALABAMA
PROJECT: R-2002
DATE: 04/17/20

RESTAURANT

Bojangles'

GAS PLAN

P-4