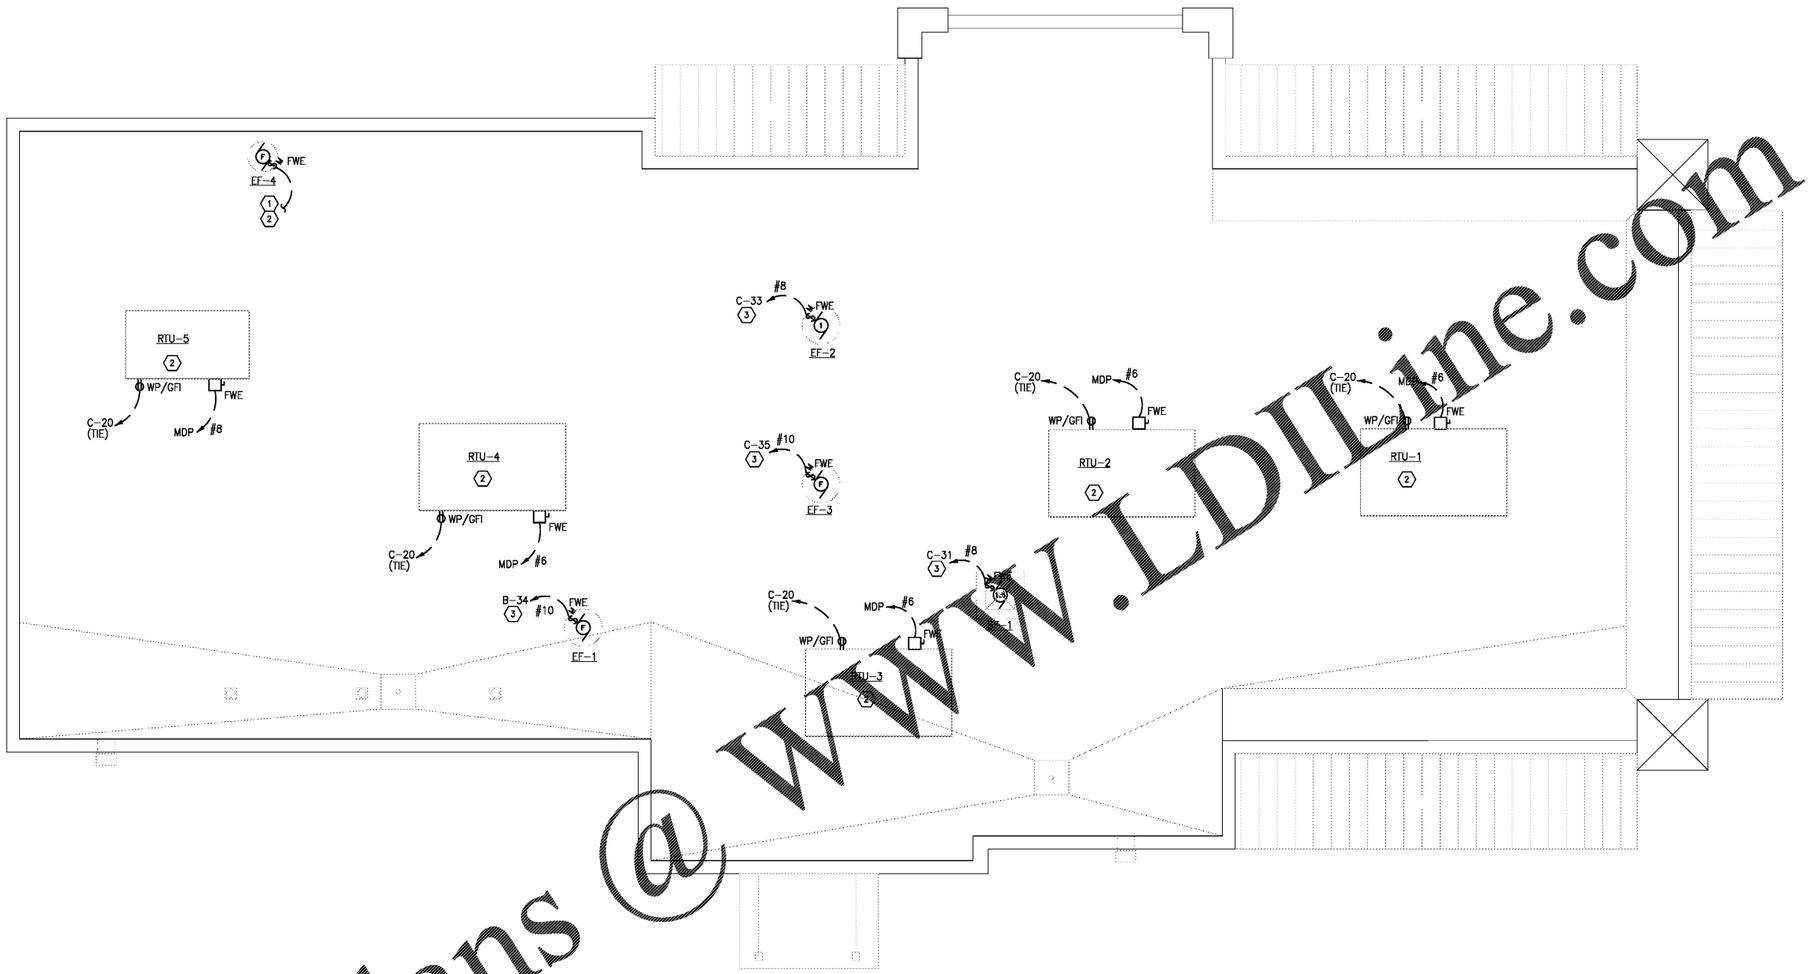

ROOF PLAN - POWER

SCALE: 1/4" = 1'-0"

KEYED NOTES:

1. CONNECT TO LIGHTING CIRCUIT FOR DINING ROOM LIGHTS.
2. SEE MECHANICAL PLANS FOR ADDITIONAL COORDINATION REQUIREMENTS.
3. CONNECT THRU SHUNT TRIP CONTACTOR IN ANSUL SYSTEM CONTROLLER.

Order Plans @ WWW.LDILine.com

R-2002

DATE	RELEASE
04.17.20	FOR CONSTRUCTION
~	~
~	~
~	~
~	~
~	~
~	~
~	~
~	~
~	~
~	~
~	~
~	~

CHECKED BY: JMJ
DRAWN BY: JMJ

© 2020, AKA STUDIO, P.C. THESE DRAWINGS AND DESIGNS ARE PROTECTED BY THE COPYRIGHT LAWS OF THE UNITED STATES. THESE DRAWINGS OR ANY PART THEREOF MAY NOT BE USED FOR ANY PURPOSE OR REPRODUCED IN ANY FORM OR BY ANY MEANS WITHOUT THE WRITTEN CONSENT OF AKA STUDIO, P.C.

RESTAURANT FOR:
NEW GENERATION FOODS, LLC
P.O. BOX 736
ATHENS, AL 35612
TEL. (256) 729-9136

AKA STUDIO, PC
Architects & Interiors
74 WOODSTOCK ROAD, ROSWELL, GA 30075
(770) 642-9030 info@akastudiopc.com

ALABAMA LICENSED No. 22441 PROFESSIONAL ENGINEER MICHAEL JONES 4/17/2020

J.E. BRISCOE WAY & MADISON BLVD.
MADISON, MADISON COUNTY ALABAMA
PROJECT: R-2002
DATE: 04/17/20

Bojangles' RESTAURANT

ROOF POWER PLAN

E-4