## DOOR SCHEDULE NOTES

1. ALL HARDWARE TO BE B.F. ACCESSIBLE, PER THE A.D.A. AND THE GEORGIA BARRIER FREE CODE.
2. EACH NEW DOOR TO HAVE 3 SILENCERS PER DOOR LEAF.
3. ALL HARDWARE TO BE COMMERCIAL GRADE.
4. ALL LOCKSETS TO BE BY ONE MANUFACTURER.
5. ALL LOCKSETS TO HAVE A.D.A. COMPLIANT LEVER HANDLES IN SAME STYLE AND TO MATCH EXISTING.
6. EACH DOOR LEAD TO HAVE 3 HEAVY DUTY MATEL HINGES.
5. ALL HARDWARE FINISHES TO MATCH EXISTING DOOR HARDWARE FINISHES.
6. ALL INTERIOR DOORS TO BE FLUSH WOOD, PAINT GRADE.

## Door Schedule

| DOOR NUMBER | LOCATION | SIZE | DOOR MATERIAL & FINISH | FRAME MATERIAL | ACCESSORIES & HARDWARE |
|---|---|---|---|---|---|
| 1 | NEW OFFICE 06 | 3'- 0" X 6'-8" | SOLID WOOD CORE, PAINT | WOOD, PAINT | OFFICE FUNCTION LOCKSET, WALL STOP |
| 2 | NEW WORK ROOM 07 FROM NEW CHILDREN'S | 3'- 0" X 6'-8" | SOLID WOOD CORE, PAINT | WOOD, PAINT | ENTRANCE LOCKSET, WALL STOP |
| 3 | NEW WORK ROOM FROM MEETING ROOM | 3'- 0" X 6'-8" | SOLID WOOD CORE, PAINT | WOOD, PAINT | ENTRANCE LOCKSET, FLOOR STOP |
| 4 | MEETING ROOM STORAGE | (2) 3'- 0" X 6'-8" | SOLID WOOD CORE, PAINT | WOOD, PAINT | (2) STAINLESS STEEL KICK PLATES (2) FLOOR STOP |
| 5 | MEETING ROOM CHILDREN'S | (2) 3'- 0" X 6'-8" | SOLID WOOD CORE, PAINT | WOOD, PAINT | ENTRANCE LOCKSET (2) FLOOR STOP (2) PANIC HARDWARE |
| 6 | NEW STUDY ROOM | 3'- 0" X 6'-8" | SOLID WOOD CORE, PAINT | WOOD, PAINT | CLASSROOM LOCKSET WALL STOP |
| 7 | MEETING ROOM TO EXTERIOR | 3'- 0" X 7'-0" | HOLLOW METAL, PAINT | HOLLOW METAL, PAINT | CLOSER PANIC HARDWARE EXTERIOR FLOOR STOPS WITH NON-REMOVABLE PIN |
| 8 | EMPLOYEE BREAK ROOM | 3'- 0" X 6'-8" | SOLID WOOD CORE, PAINT | WOOD, PAINT | PASSAGE LOCKSET, WALL STOP |

## GENERAL NOTES

1. SLOPE ALL FINISH GRADE & SIDEWALKS AWAY FROM BUILDING A MINIMUM 1/8" PER FOOT BEGINNING AT FACE OF EXTERIOR FINISH (LIGHT BROOM FINISH ON CONCRETE WALK)
2. 6 MIL VAPOR BARRIER AT ALL EXTERIOR WALLS TO BE ON EXTERIOR SIDE OF STUD WALL BETWEEN STUD & SHEATHING
3. MINIMUM MANUEVERING CLEARANCES ON THE PUSH SIDE OF A DOOR EQUIPPED WITH A CLOSER IS 12"
4. MINIMUM MANUEVERING CLEARANCES ON THE PULL SIDE OF A DOOR IS 18"
5. ALL INSULATING MATERIALS SHALL HAVE FLAMESPREAD RATING NO GREATER THAN 25, AND A SMOKE DEVELOPED RATING NO GREATER THAN 450, AS DETERMINED IN ACCORDANCE WITH ASTM E 84.
6. ALL INTERIOR DOORS TO BE LOCATED 4" FROM FACE OF NEAREST WALL U.N.O.

## KEY NOTES

- N-1 — 10# FIRE EXTINGUISHER IN CABINET.
- N-2 — 10# FIRE EXTINGUISHER WALL MOUNTED.
- N-3 — PLASTIC CORNER GUARD (TYPICAL ALL OUTSIDE CORNERS)
- N-4 — BUILT IN MILLWORK/CABINETRY
- N-5 — OUTLINE OF ROOF OVERHANG ABOVE
- N-6 — MASONRY BRICK CONTROL JOINT: 1/2" KEPT CLEAR OF MORTAR & FILLED W/ CONT. BACKER ROD & SEALANT IN COLOR TO MATCH BRICK.
- N-7 — 4" SQUARE STEEL DOWNSPOUT DISCHARGING ONTO GROUND-MOUNTED SPLASHBLOCK
- N-8 — WALL MOUNTED MANUAL PROJECTOR SCREEN
- N-9 — NEW ALUMINUM STOREFRONT WINDOW
- N-10 — REMOVE EXISTING WALL SHEATHING AND DISCARD, INSTALL NEW GpDw WITH THICKNESS TO MATCH EXISTING.
- N-11 — STEEL COLUMN, SEE STRUCTURAL DRAWINGS
- N-12 — 4" STUD FURRING W/ 1/2" GpDw AROUND STEEL COLUMN
- N-13 — NEW CONCRETE PAD AT EXTERIOR DOOR
- N-14 — NEW CONCRETE SIDEWALK
- N-15 — CONCRETE CONTROL JOINT
- N-16 — PROVIDE SOUND BATT INSULATION
- N-17 — NEW DOOR OPENING IN EXISTING WALL TO ALIGN WITH EXISTING CLERESTORY WINDOW OPENING
- N-18 — EXISTING CLERESTORY WINDOW, TO REMAIN
- N-19 — EXISTING DOOR, TO REMAIN
- N-20 — NEW ALUMINUM WINDOW WITH INSULATED GLAZING - ALL TO MATCH EXISTING WINDOWS
- N-21 — DEMOLISH & DISPOSE OF EXISTING WALL, PATCH & REPAIR AS NEEDED.
- N-22 — DEMOLISH & DISPOSE OF EXISTING BRICK, EXTERIOR SHEATHING & ACCESSORIES, ADD NEW 1/2" GpDw.
- N-23 — DEMOLISH & DISPOSE OF EXISTING BRICK, EXTERIOR SHEATHING & ACCESSORIES, ADD NEW 1/2" GpDw.

## WALL TYPE LEGEND

- EXISTING WALL TO REMAIN
- NEW N.R. 4" WOOD STUD WALL
- NEW N.R. 4" WOOD STUD WALL W/ CONT. SOUND INSULATION - ALL CONT. TO UNDERSIDE OF ROOF DECK.

## SYMBOL LEGEND

- N-2 — KEY NOTE, SEE KEY NOTE LEGEND
- WINDOW ELEVATION MARKER FOR NEW WINDOW
- E WINDOW ELEVATION MARKER FOR EXISTING WINDOW TO REMAIN
- DOOR MARKER FOR NEW DOOR
- E DOOR MARKER FOR EXISTING DOOR TO REMAIN

## SQUARE FOOTAGE

| EXISTING | ADDITION | TOTAL |
|---|---|---|
| 5,955 GROSS SQ. FT. | 2,820 GROSS SQ. FT. | 8,775 GROSS SQ. FT. |

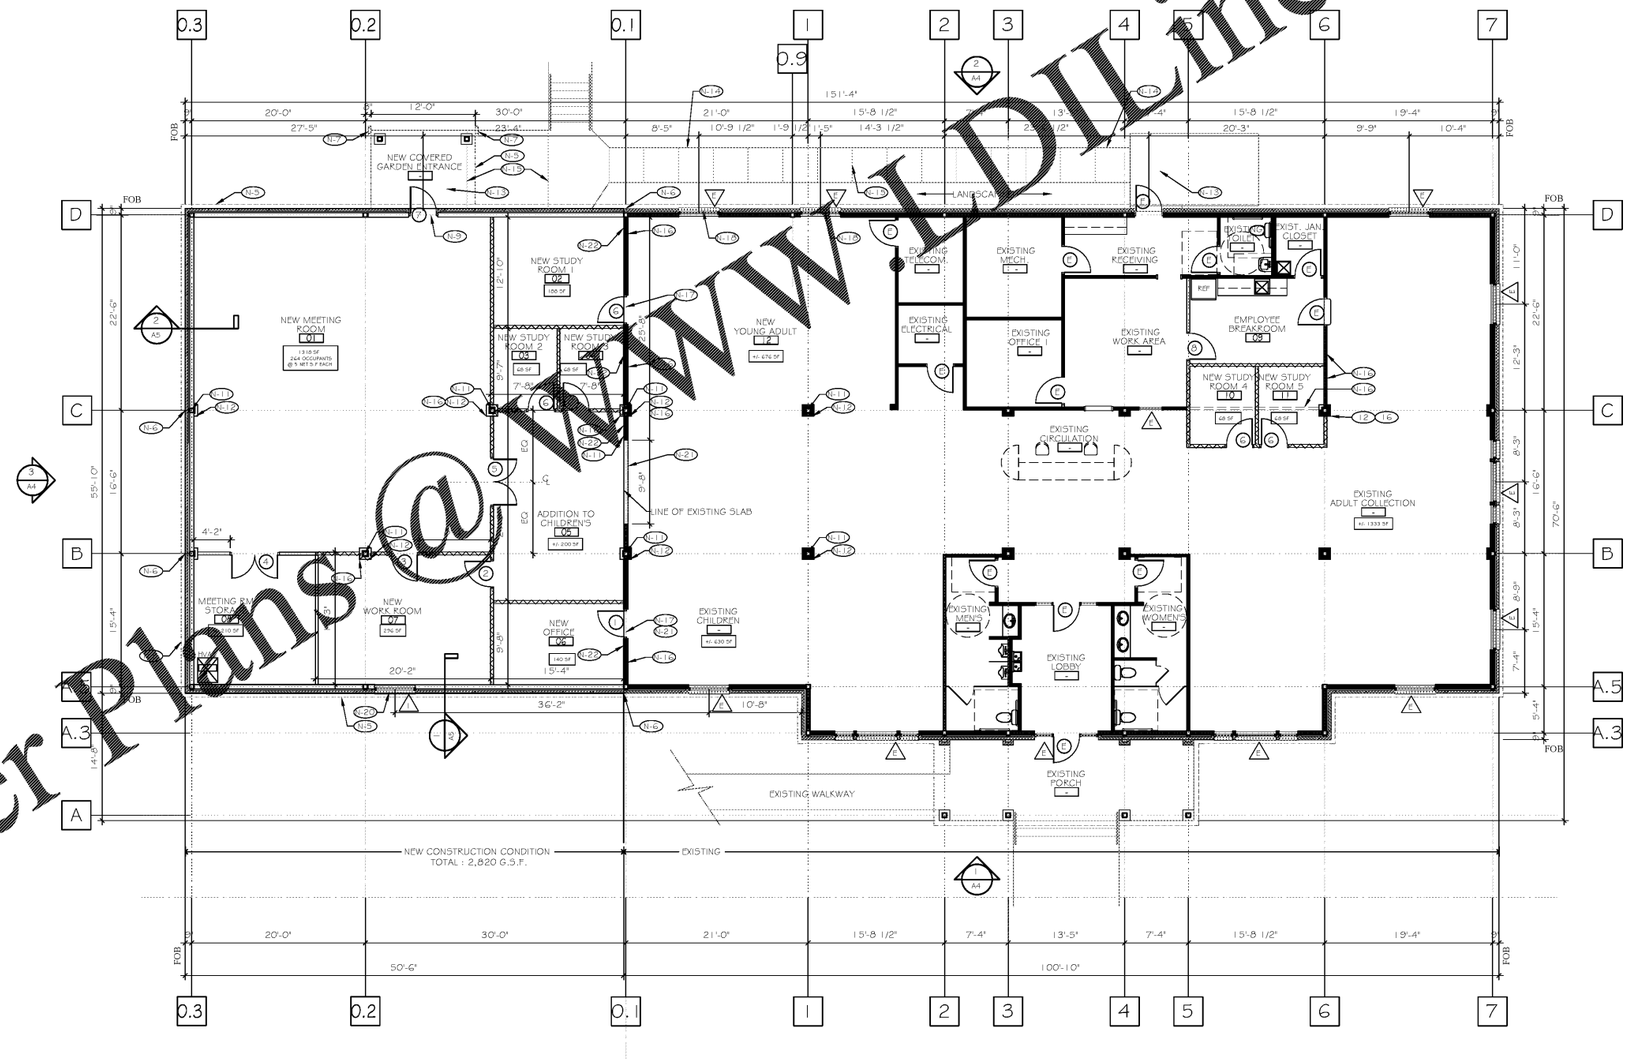


1 FLOOR PLAN
SCALE: 1/8" = 1'-0"

TRUE NORTH JOB NORTH

WWW.DILine.com
Order Plans @ WWW

PONDER & PONDER ARCHITECTS
3000 Langford Road
Building 200
Norcross, GA 30071-4771
770-449-8800
770-449-8861 Fax

STATE OF GEORGIA
REGISTERED ARCHITECT

| No. | Date | Revision |
|---|---|---|

**Owner:**
PIEDMONT REGIONAL LIBRARY SYSTEM
990 WASHINGTON STREET
JEFFERSON, GA 30549

**Project:**
AUBURN PUBLIC LIBRARY EXPANSION & RENOVATION
24 5TH STREET
AUBURN, GA 30630

NEW FLOOR PLAN

*CONSTRUCTION DOCUMENTS*

job no.: 19009
date: 04/24/2020
by: TNN
app:
file name: APL-PLANS
sheet no.:
A1

2020 COPYRIGHT - PONDER & PONDER, ARCHITECTS