CEILING TYPE LEGEND

1. NEW 2'x2' SUSPENDED ACOUSTIC CEILING TILE
2. FURRED 1/2" GpDw ON 2X4 WOOD STUDS, PAINTED

CEILING SYMBOL LEGEND

- CEILING TYPE/CEILING HEIGHT A.F.F. V=VARIES
- 2'x2' FLOURESCENT LIGHT
- 2'x4' FLOURESCENT LIGHT

WALL TYPE LEGEND

- EXISTING WALL TO REMAIN
- N.R.C. WOOD STUD WALL
- NEW WOOD STUD WALL W/ CONT. SOUND INSULATION ALL CONT. TO UNDERSIDE OF ROOF DECK

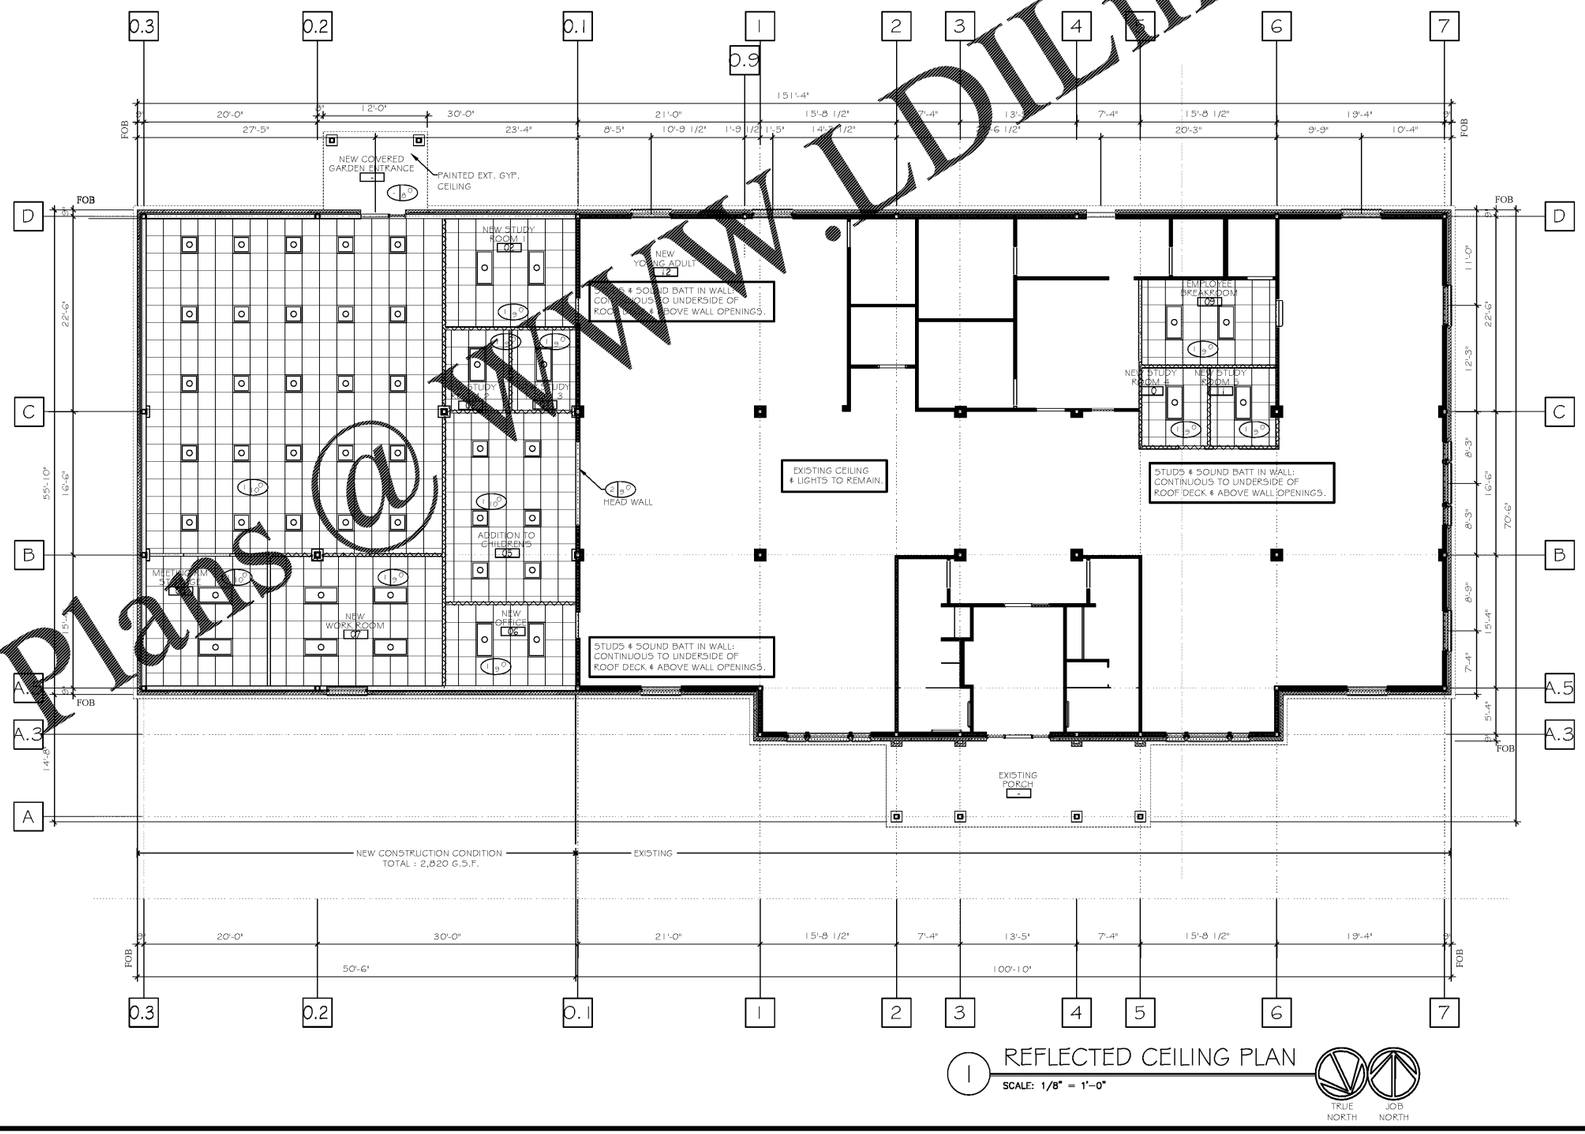

1 REFLECTED CEILING PLAN
SCALE: 1/8" = 1'-0"

TRUE NORTH

JOB NORTH

Order Plans @ WWW.LDILine.com

PONDER & PONDER ARCHITECTS
3000 Langford Road
Building 200
Norcross, GA 30071-4771
770-449-8800
770-449-8861 Fax

STATE OF GEORGIA
ROBERT R. PONDER
CERTIFICATE NO. PE 017115
REGISTERED PROFESSIONAL ENGINEER

No.	Date	Revision

Owner:
PIEDMONT REGIONAL LIBRARY SYSTEM
990 WASHINGTON STREET
JEFFERSON, GA 30549

Project:
AUBURN PUBLIC LIBRARY EXPANSION & RENOVATION
24 5TH STREET
AUBURN, GA 33630

NEW REFLECTED CEILING PLAN

CONSTRUCTION DOCUMENTS

job no.:	19009
date:	04/24/2020
by:	TNN
app:	
file name:	APL-PLANS
sheet no.:	A2

2020 COPYRIGHT - PONDER & PONDER, ARCHITECTS