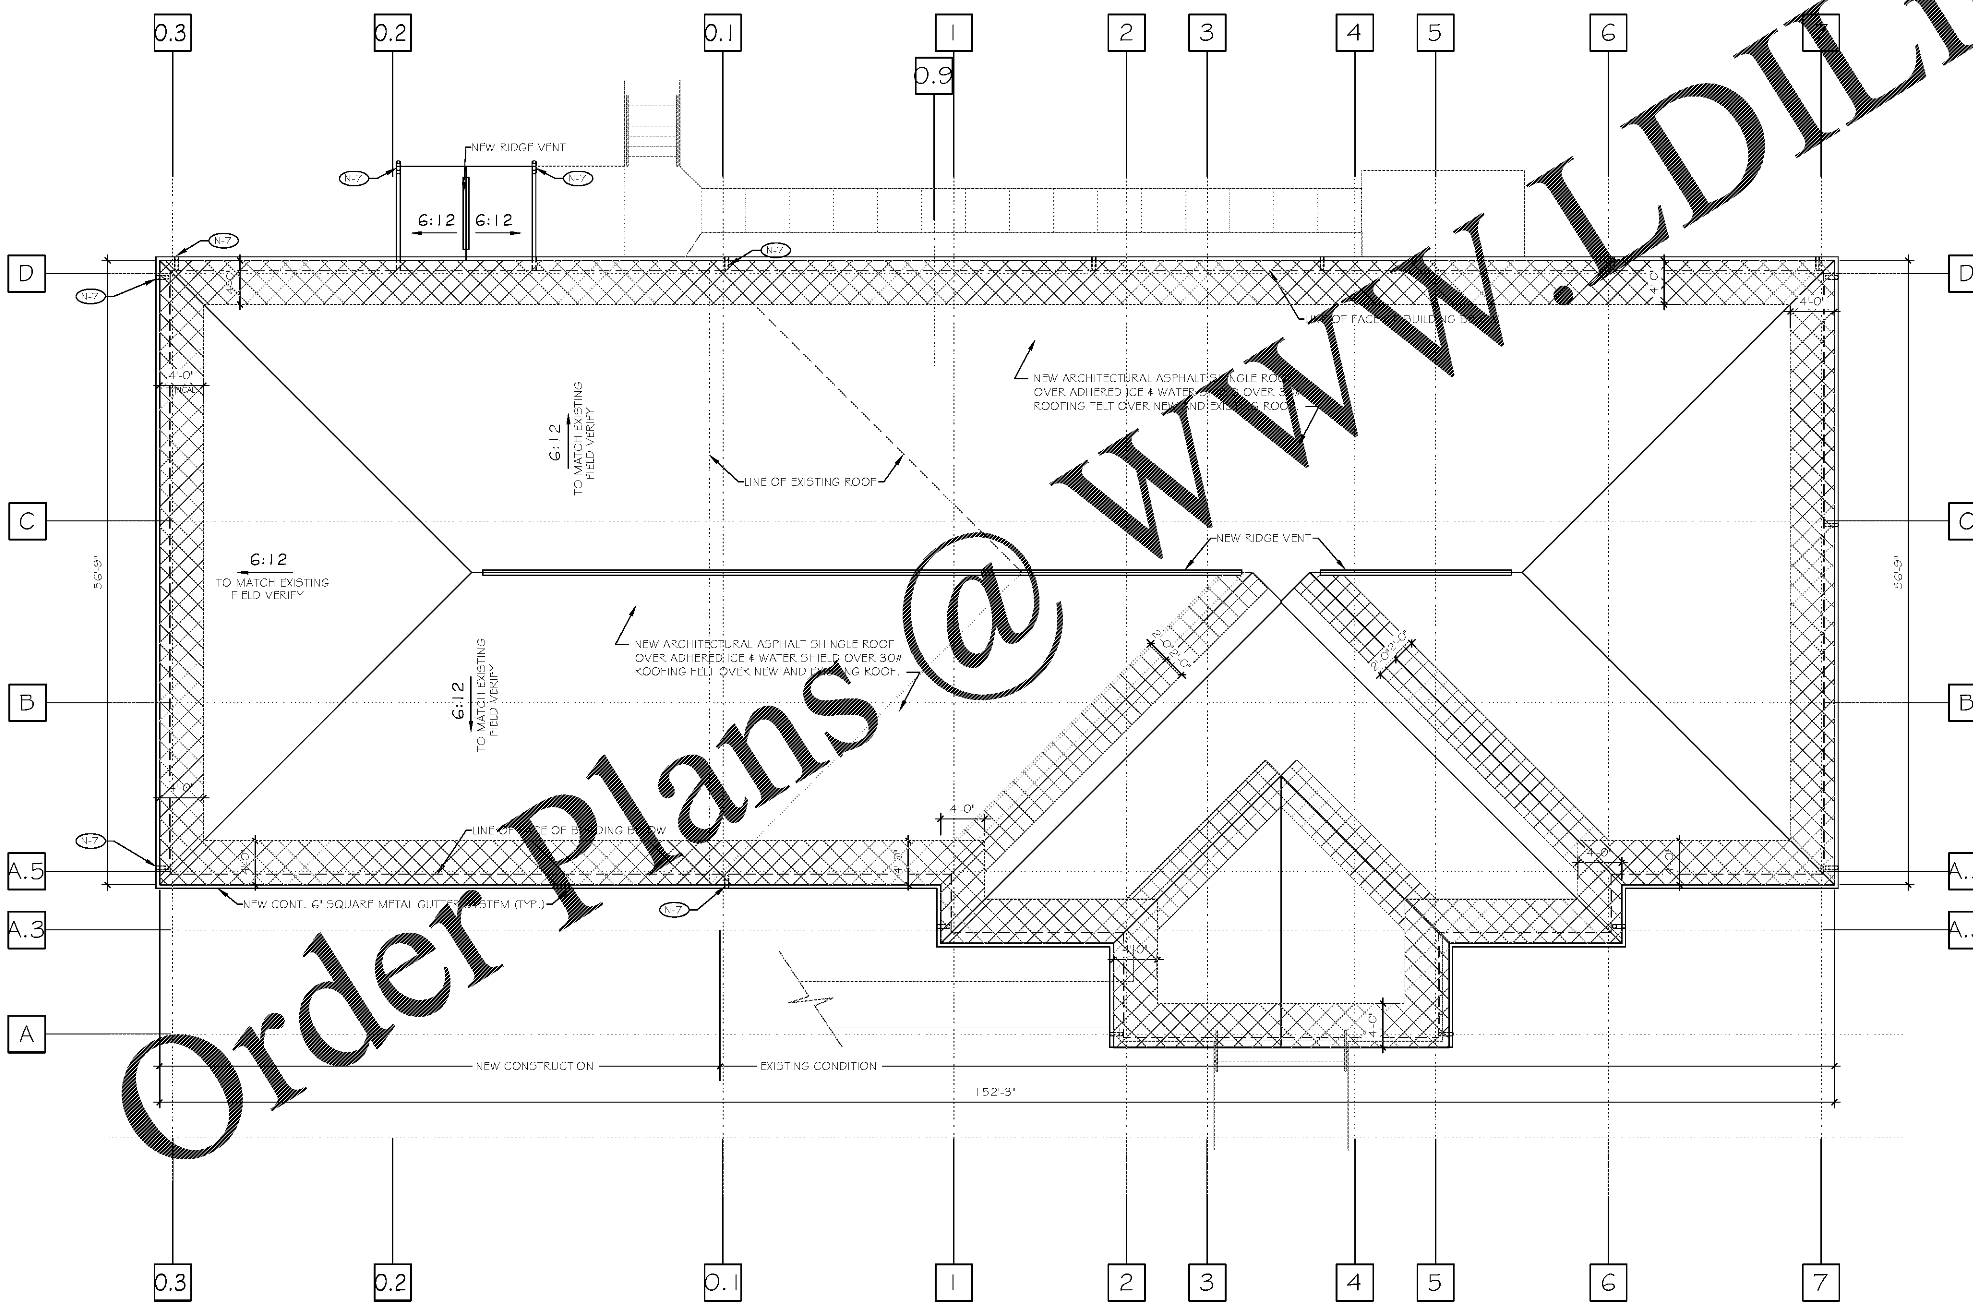

1 ROOF PLAN

SCALE: 1/8" = 1'-0"

ROOF PLAN GENERAL NOTES

1. REMOVE & DISCARD EXISTING ROOFING.
2. PROVIDE NEW ARCHITECTURAL ASPHALTIC ROOF SHINGLES W/ MIN. 30 YEAR WARRANTY OVER EXISTING & NEW ROOF.
3. REPLACE EXISTING PLYWOOD DECK, AS NEEDED.
4. DOWNSPOUTS TO BE ATTACHED TO BUILDING W/ PRE-FINISHED STEEL STRAPS,FINISH & COLOR TO MATCH DOWNSPOUT.
5. ALL ROOF PENETRATIONS, INCLUDING PLUMBING VENTS AND MECHANICAL FLUES SHALL HAVE FLASHING INSTALLED THAT IS COMPATIBLE WITH THE ROOF SLOPE AND ROOF MATERIAL. PAINT ALL PENETRATIONS TO MATCH ADJACENT ROOF.

DENOTES AREA OF ROOF TO RECEIVE ADHERED ICE AND WATER SHIELD UNDER BUILDING FELT

KEY NOTES

- N-1 — 10# FIRE EXTINGUISHER IN CABINET,
- N-2 — 10# FIRE EXTINGUISHER WALL MOUNTED,
- N-3 — PLASTIC CORNER GUARD (TYPICAL ALL OUTSIDE CORNERS)
- N-4 — BUILT IN MILLWORK/CABINETRY
- N-5 — OUTLINE OF ROOF OVERHANG ABOVE
- N-6 — MASONRY BRICK CONTROL JOINT: 1/2" KEPT CLEAR OF MORTAR & FILLED W/ CONT. BACKER ROD & SEALANT IN COLOR TO MATCH BRICK.
- N-7 — 4" SQUARE STEEL DOWNSPOUT DISCHARGING ONTO GROUND-MOUNTED SPLASHBLOCK
- N-8 — WALL MOUNTED MANUAL PROJECTOR SCREEN
- N-9 — NEW ALUMINUM STOREFRONT WINDOW
- N-10 — REMOVE EXISTING WALL SHEATHING AND DISCARD, INSTALL NEW GpDw WITH THICKNESS TO MATCH EXISTING.
- N-11 — STEEL COLUMN, SEE STRUCTURAL DRAWINGS
- N-12 — 4" STUD FURRING W/ 1/2" GpDw AROUND STEEL COLUMN
- N-13 — NEW CONCRETE PAD AT EXTERIOR DOOR
- N-14 — NEW CONCRETE SIDEWALK
- N-15 — CONCRETE CONTROL JOINT
- N-16 — PROVIDE SOUND BATT INSULATION
- N-17 — NEW DOOR OPENING IN EXISTING WALL TO ALIGN WITH EXISTING CLERESTORY WINDOW OPENING
- N-18 — EXISTING CLERESTORY WINDOW, TO REMAIN
- N-19 — NEW ALUMINUM WINDOW WITH INSULATED GLAZING - ALL TO MATCH EXISTING WINDOWS
- N-20 — DEMOLISH & DISPOSE OF EXISTING WALL, PATCH & REPAIR AS NEEDED.
- N-21 — DEMOLISH & DISPOSE OF EXISTING BRICK, EXTERIOR SHEATHING & ACCESSORIES, ADD NEW 1/2" GpDw.

Order Plans @ WWW.LDILine.com

PONDER & PONDER ARCHITECTS

3000 Langford Road
Building 200
Norcross, GA 30071-4771
770-449-8860
770-449-8861 fax

STATE OF GEORGIA
ROBERT W. PONDER
CERTIFICATE NO. 4371
REGISTERED ARCHITECT

No.	Date	Revision

Owner:

PIEDMONT REGIONAL LIBRARY SYSTEM

990 WASHINGTON STREET
JEFFERSON, GA 30549

Project:

AUBURN PUBLIC LIBRARY EXPANSION & RENOVATION

24 5TH STREET
AUBURN, GA 35630

NEW ROOF PLAN

CONSTRUCTION DOCUMENTS

job no.:	19009
date:	04/24/2020
by:	TNN
app:	
file name:	APL-ROOF
sheet no.:	A3

2020 COPYRIGHT – PONDER & PONDER, ARCHITECTS