EXTERIOR MATERIAL LEGEND

1	NEW ARCHITECTURAL ROOF SHINGLES W/ 30 YEAR WARRANTY OWNER TO SELECT COLOR FROM SAMPLES
2	MODULAR MASONRY BRICK VENEER IN RUNNING BOND BRICK & MORTAR COLOR WARRANTY OWNER TO SELECT COLOR FROM SAMPLES
3	MODULAR MASONRY BRICK VENEER SOLDIER COURSE, TO MATCH EXISTING.
4	PAINTED EXTERIOR GRADE WOOD TRIM.
5	PRE-FINISHED ALUMINUM WRAPPED WOOD FASCIA
6	PRE-FINISHED ALUMINUM SQUARE GUTTER.

KEY NOTES

- (N-1) 10# FIRE EXTINGUISHER IN CABINET.
- (N-2) 10# FIRE EXTINGUISHER WALL MOUNTED.
- (N-3) PLASTIC CORNER GUARD (TYPICAL ALL OUTSIDE CORNERS)
- (N-4) BUILT IN MILLWORK/CABINETRY
- (N-5) OUTLINE OF ROOF OVERHANG ABOVE
- (N-6) MASONRY BRICK CONTROL JOINT: 1/2" KEPT CLEAR OF MORTAR & FILLED W/ CONT. BACKER ROD & SEALANT IN COLOR TO MATCH BRICK.
- (N-7) 4" SQUARE STEEL DOWNSPOUT DISCHARGING ONTO GROUND-MOUNTED SPLASHBLOCK
- (N-8) WALL MOUNTED MANUAL PROJECTOR SCREEN
- (N-9) NEW ALUMINUM STOREFRONT WINDOW
- (N-10) REMOVE EXISTING WALL SHEATHING AND DISCARD, INSTALL NEW GpDw WITH TAPED JOINTS TO MATCH EXISTING.
- (N-11) STEEL COLUMN, SEE STRUCTURAL DRAWINGS
- (N-12) 4" STUD WALL W/ GpDw AROUND STEEL COLUMN
- (N-13) NEW CONCRETE SLAB AT NEW DOOR
- (N-14) CONCRETE SIDEWALK
- (N-15) CONCRETE CONTROL JOINT
- (N-16) PROVIDE SOUND BATT INSULATION
- (N-17) DOOR OPENING IN EXISTING WALL TO ALIGN WITH EXISTING CLERESTORY WINDOW OPENING
- (N-18) EXISTING CLERESTORY WINDOW, TO REMAIN
- (N-19) EXISTING DOOR, TO REMAIN
- (N-20) NEW ALUMINUM WINDOW WITH INSULATED GLAZING - ALL TO MATCH EXISTING WINDOWS
- (N-21) DEMOLISH & DISPOSE OF EXISTING WALL, PATCH & REPAIR AS NEEDED.
- (N-22) DEMOLISH & DISPOSE OF EXISTING BRICK, EXTERIOR SHEATHING & ACCESSORIES, ADD NEW 1/2" GpDw.

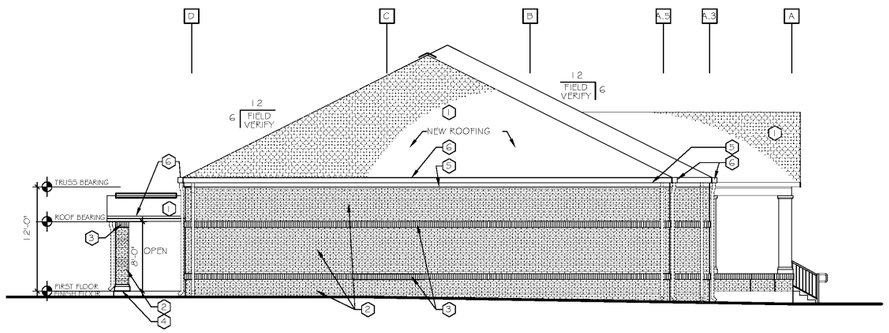

3 SIDE ELEVATION
SCALE: 1/8" = 1'-0"

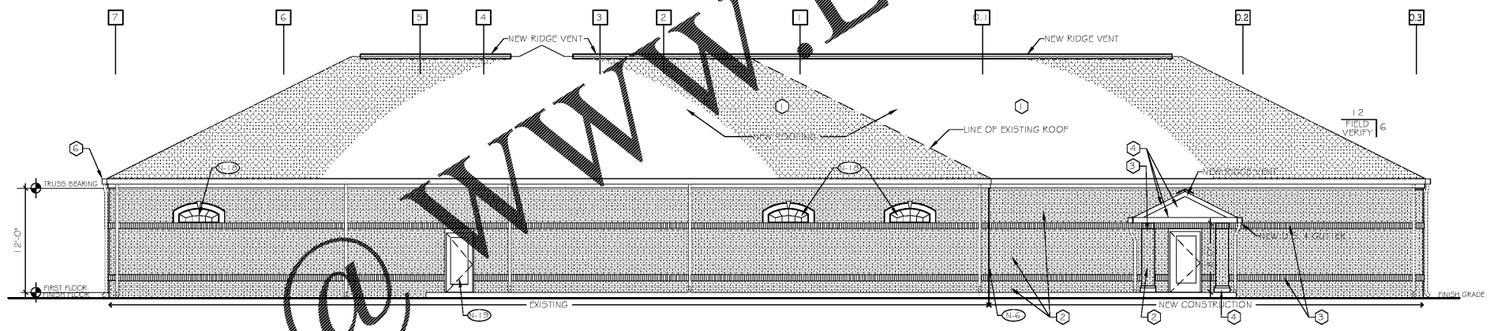

2 REAR ELEVATION
SCALE: 1/8" = 1'-0"

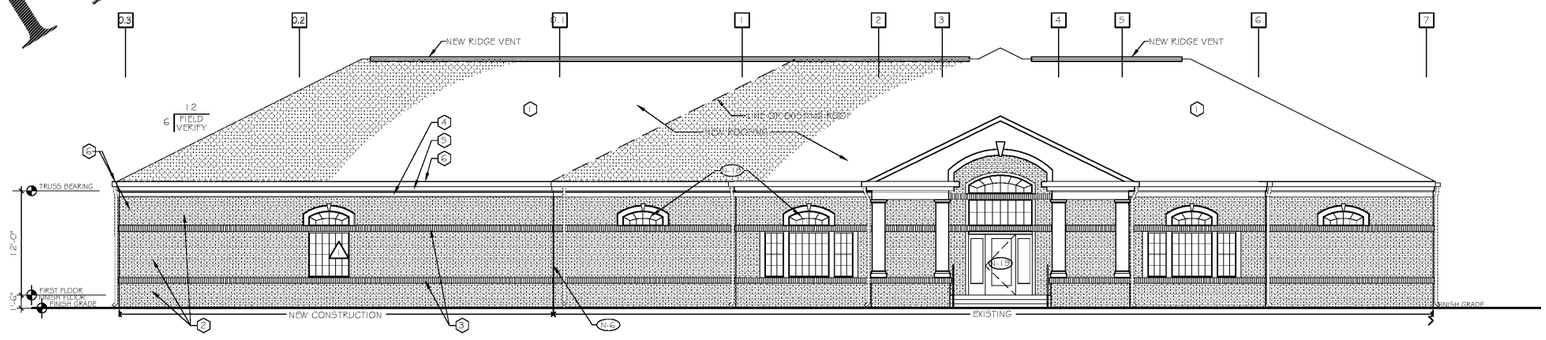

1 FRONT ELEVATION
SCALE: 1/8" = 1'-0"

Order Plans @ WWW.LDILine.com

PONDER & PONDER ARCHITECTS
3000 Langford Road
Building 200
Norcross, GA 30071-4771
770-449-8800
770-449-8861 Fax

STATE OF GEORGIA
REGISTERED ARCHITECT

No.	Date	Revision

Owner:
PIEDMONT REGIONAL LIBRARY SYSTEM
990 WASHINGTON STREET
JEFFERSON, GA 30549

Project:
AUBURN PUBLIC LIBRARY EXPANSION & RENOVATION
24 5TH STREET
AUBURN, GA 35630

NEW ELEVATIONS

CONSTRUCTION DOCUMENTS

job no.:	19009
date:	4/24/2020
by:	TNN
app:	CP
file name:	APL-ELEV
sheet no.:	A4

2020 COPYRIGHT - PONDER & PONDER, ARCHITECTS