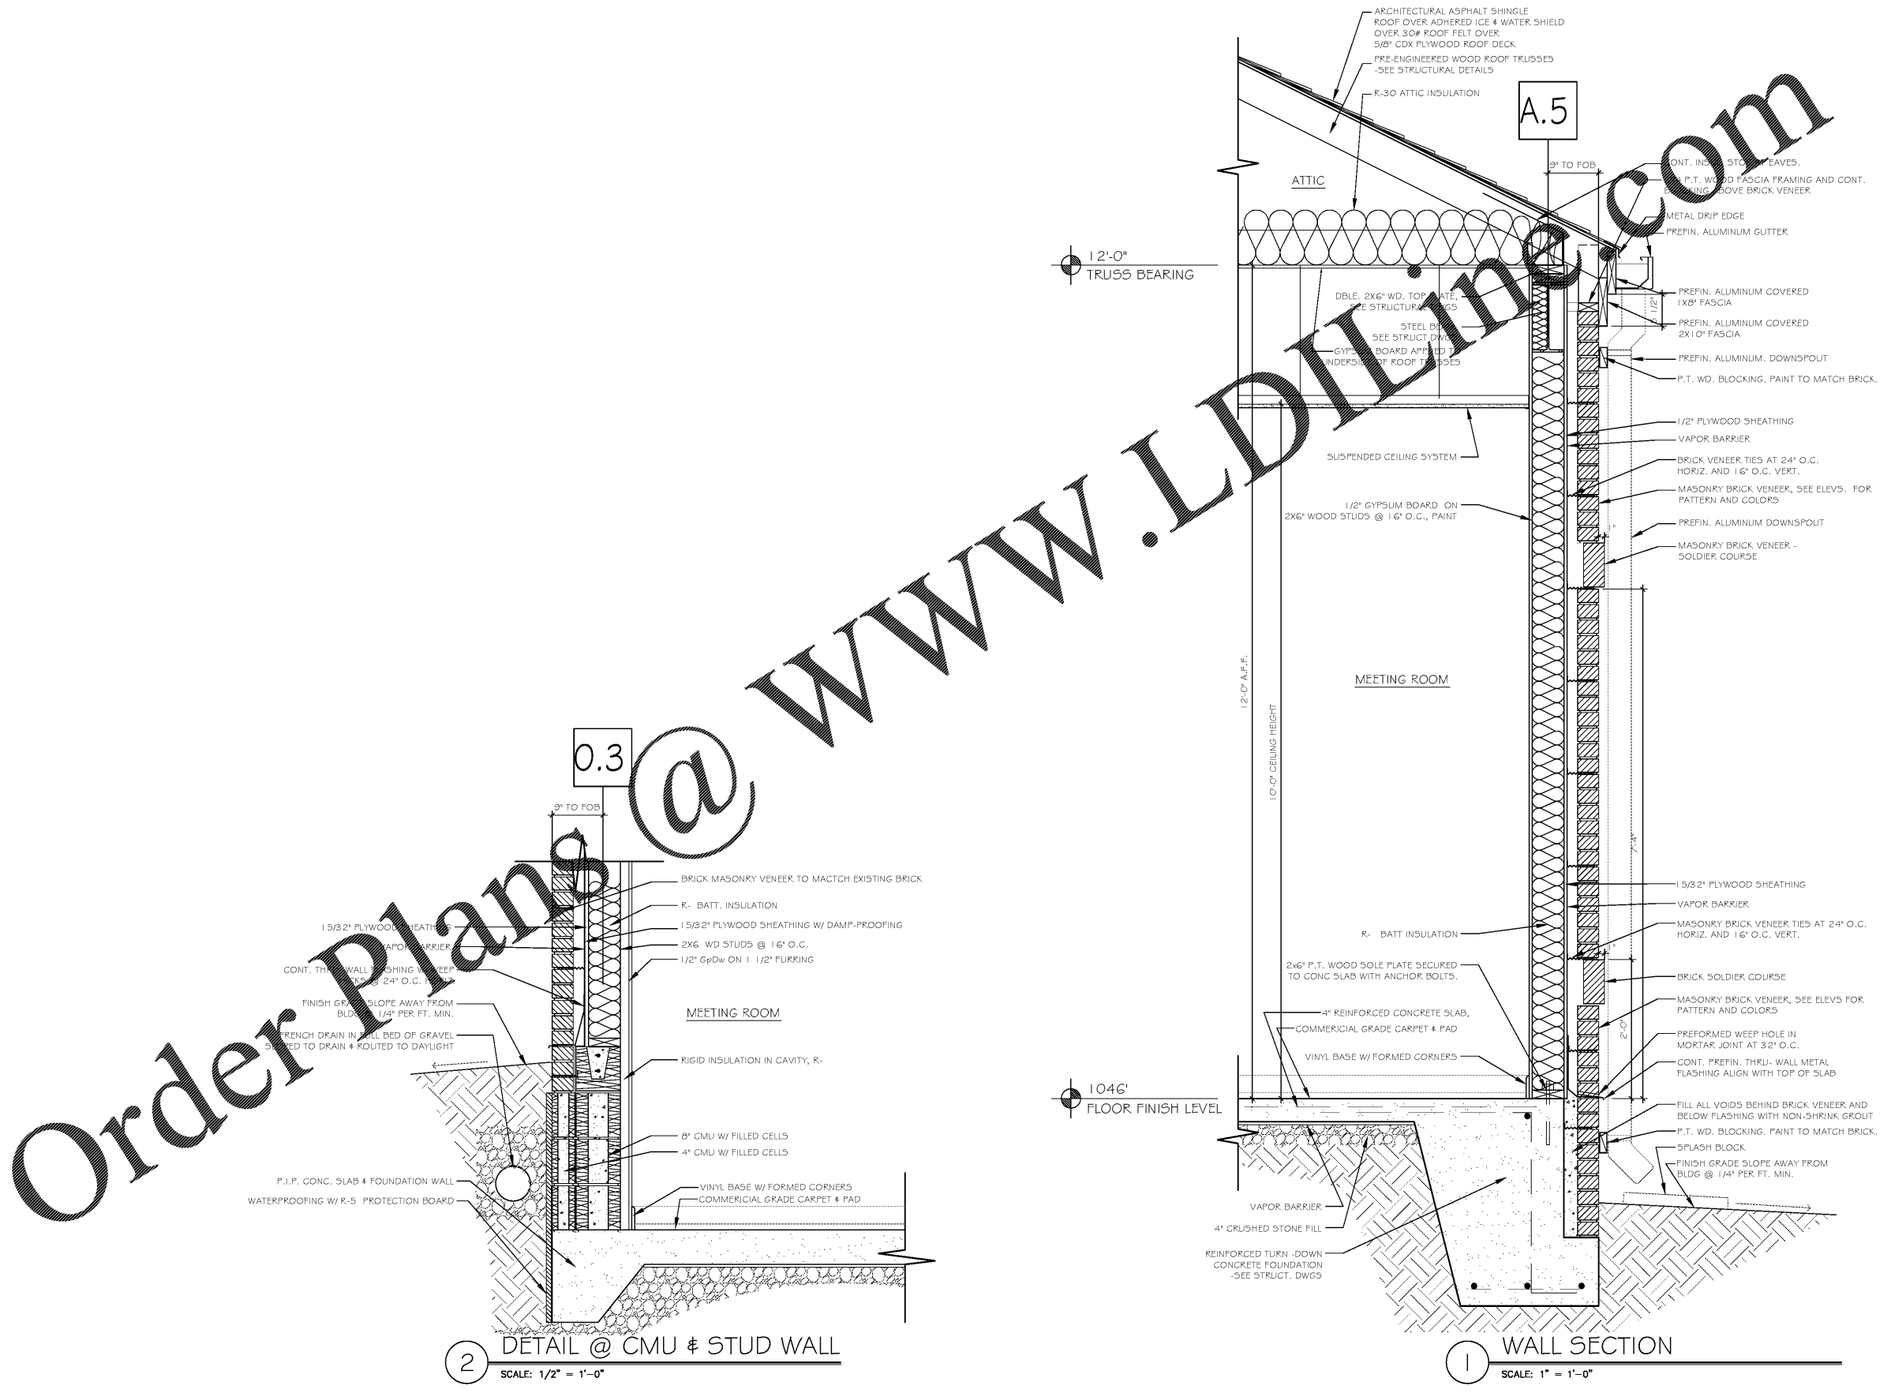


1 WALL SECTION
SCALE: 1" = 1'-0"

2 DETAIL @ CMU & STUD WALL
SCALE: 1/2" = 1'-0"

Order Plans @ www.LDLine.com

PONDER & PONDER ARCHITECTS
3000 Langford Road
Building 200
Norcross, GA 30071-4771
770-449-8800
770-449-8861 Fax

STATE OF GEORGIA
REGISTERED ARCHITECT

| No. | Date | Revision |
|---|---|---|

**Owner:**
PIEDMONT REGIONAL LIBRARY SYSTEM
990 WASHINGTON STREET
JEFFERSON, GA 30549

**Project:**
AUBURN PUBLIC LIBRARY EXPANSION & RENOVATION
24 5TH STREET
AUBURN, GA 30630

WALL DETAIL AND SECTIONS

*CONSTRUCTION DOCUMENTS*

| | |
|---|---|
| job no.: | 19009 |
| date: | 04/24/2020 |
| by: | TNN |
| app: | |
| file name: | APL-WALL |
| sheet no.: | A5 |

2020 COPYRIGHT - PONDER & PONDER, ARCHITECTS