1 REMOVE EXISTING STRUCTURES
A. TRICYCLE TRACK
B. SMALL PAVILION
C. PLAYGROUND AND SWING
D. BASKETBALL COURT - 793 SF
E. CONCRETE SLAB - 3 - 4671 SF
F. FENCE - 662 LF
G. DEAD TREES - 6

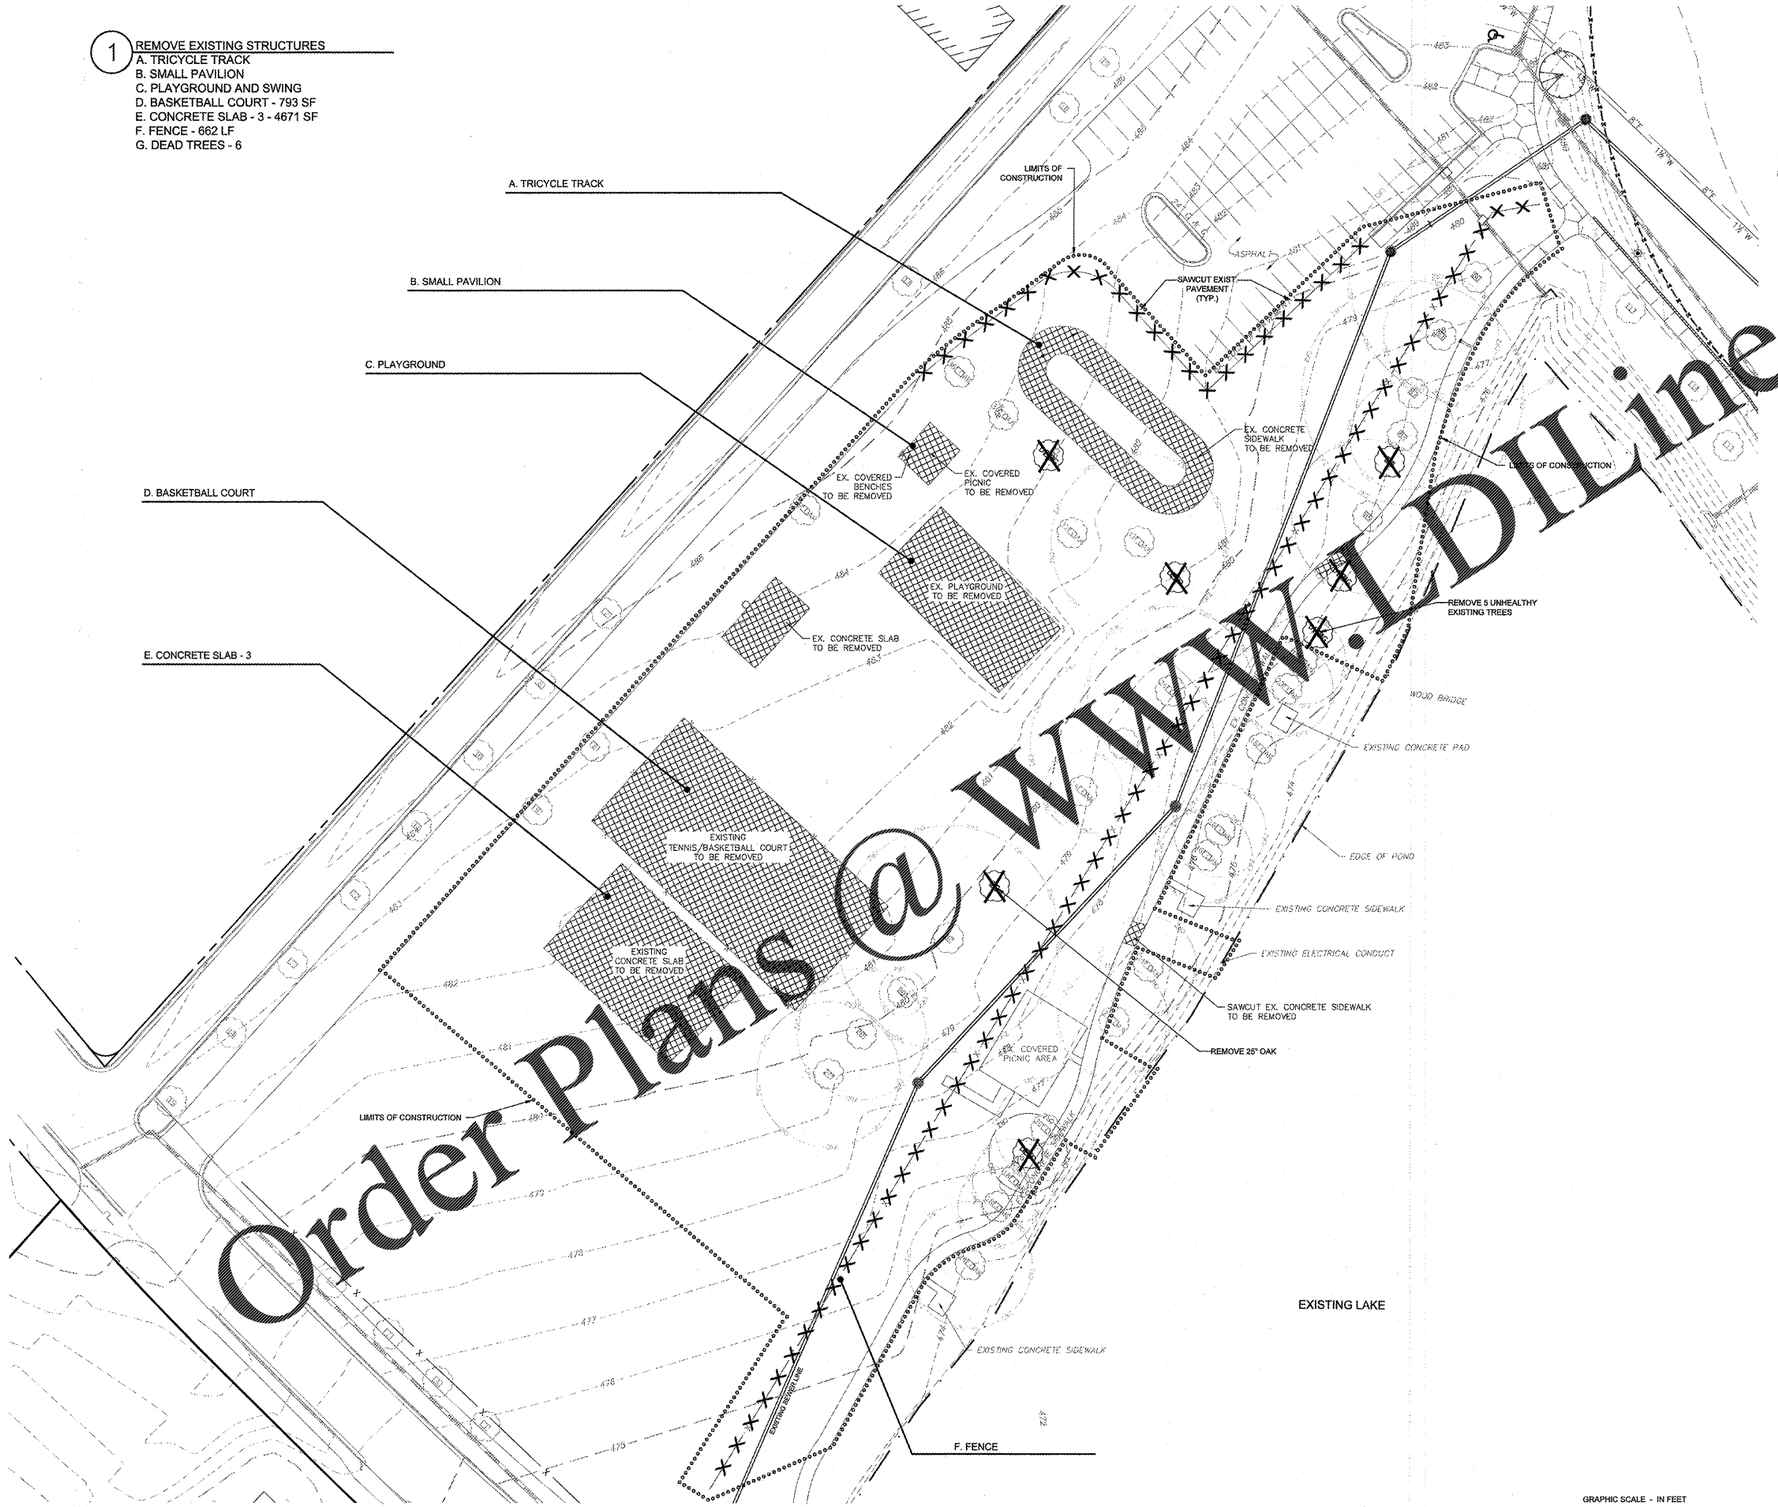

Order Plans @ WWW.LDLine.com

Grid North (GA West Zone)

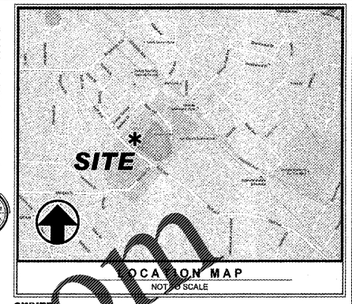

OWNER
MACON-BIBB COUNTY PARKS AND RECREATION DEPARTMENT
150 WILLIE SMOKE GLOVER DRIVE
MACON, GA 31201
478-621-6280

24 HOUR EMERGENCY CONTACT
ROBERT WALKER
478-621-6280
E-mail: rwalker@maconbib.us

NO	DATE	DESCRIPTION	BY
0			
1			
2			
3			
4			
5			
6			

REVISIONS

4317 Park Drive, Suite 400
Norcross, Georgia 30093
Phone: (770) 416-7511
Fax: (770) 416-8758
www.travispruitt.com
CONTACT PERSON: TED ANDERSON
e-mail: TAnderson@travispruitt.com

NOTE: CONTRACTOR SHALL VERIFY THE LOCATION OF ALL EXISTING UTILITIES. CONTRACTOR SHALL HAVE ALL UTILITIES FLAGGED WITH INVERT ELEVATIONS PRIOR TO CONSTRUCTION. NOTIFY ENGINEER OF ANY/ALL DISCREPANCIES OR ADDITIONAL UTILITIES ENCOUNTERED.

INFORMATION REGARDING THE REPUTED PRESENCE, SIZE, CHARACTER AND LOCATION OF EXISTING UNDERGROUND UTILITIES AND STRUCTURES IS SHOWN HEREON. THERE IS NO CERTAINTY OF THE ACCURACY OF THIS INFORMATION AND IT SHALL BE CONSIDERED IN THAT LIGHT BY THOSE USING THIS DRAWING. THE LOCATION AND ARRANGEMENT OF UNDERGROUND UTILITIES AND STRUCTURES SHOWN HEREON MAY BE INACCURATE AND UTILITIES AND STRUCTURES NOT SHOWN MAY BE ENCOUNTERED. THE OWNER, HIS EMPLOYEES, HIS CONSULTANTS AND HIS CONTRACTORS SHALL HEREBY DISTINCTLY UNDERSTAND THAT THE SURVEYOR IS NOT RESPONSIBLE FOR THE CORRECTNESS OR SUFFICIENCY OF THIS INFORMATION.

GEORGIA 811 Utilities Protection Center, Inc. 1-800-282-7411 Know what's below. Call before you dig.

© Copyright 2020
Travis Pruitt & Associates, Inc.
THESE DRAWINGS AND THEIR REPRODUCTIONS ARE THE PROPERTY OF THE ENGINEER AND MAY NOT BE REPRODUCED, PUBLISHED, OR USED IN ANY WAY WITHOUT THE WRITTEN PERMISSION OF THIS ENGINEER.

GRAPHIC SCALE - IN FEET
15 0 30 60 90 120

EXISTING CONDITIONS AND DEMOLITION PLAN

FREEDOM PARK PHASE 3

3301 ROFF AVENUE, MACON, GA 31204 • LAND LOTS 2 AND 3 • 11TH DISTRICT • CITY OF MACON - BIBB COUNTY GEORGIA

GEORGIA REGISTERED No. 2305 PROFESSIONAL LANDSCAPE ARCHITECT EDWARD J. ANDERSON 2-14-20

For The Firm
Travis Pruitt & Associates, Inc.

DATE:	02/14/2020
SCALE:	1" = 30'
CN:	190452PN
JN:	190452
FN:	166-D-038
SHEET NO:	C1.0