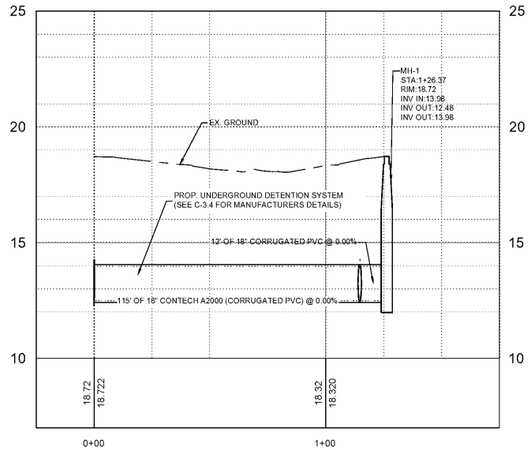

UNDERGROUND DETENTION SYSTEM PROFILE DETAIL 1
SCALE: HORZ. 1" = 30'
SCALE: VERT. 1" = 3'

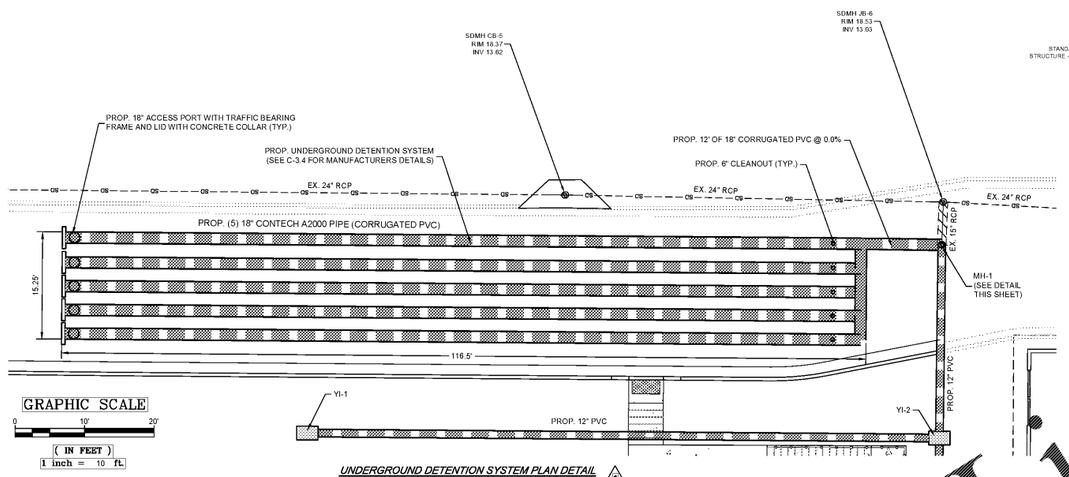

UNDERGROUND DETENTION SYSTEM PLAN DETAIL 1
SCALE: 1" = 10'

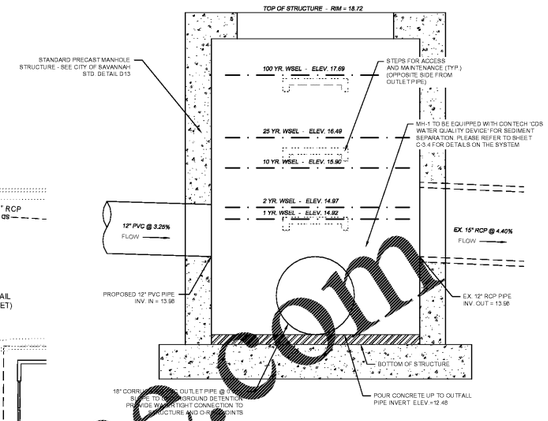

MH-1 STRUCTURE DETAIL
NOT TO SCALE 1

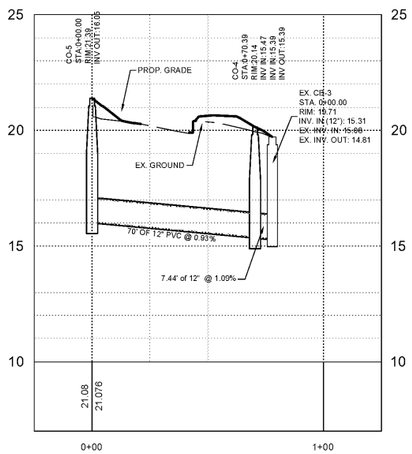

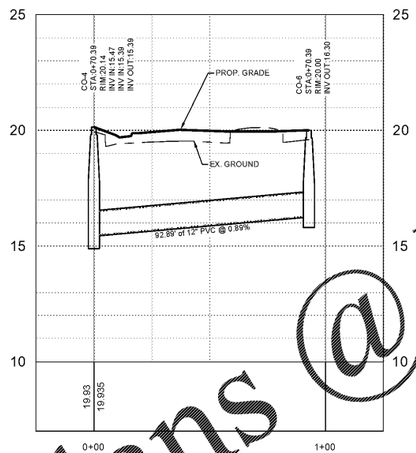

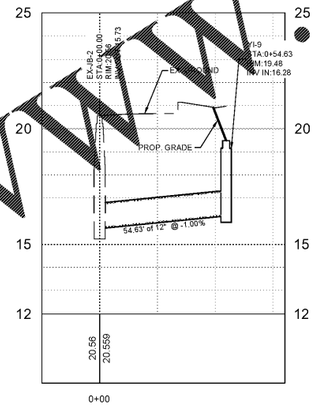

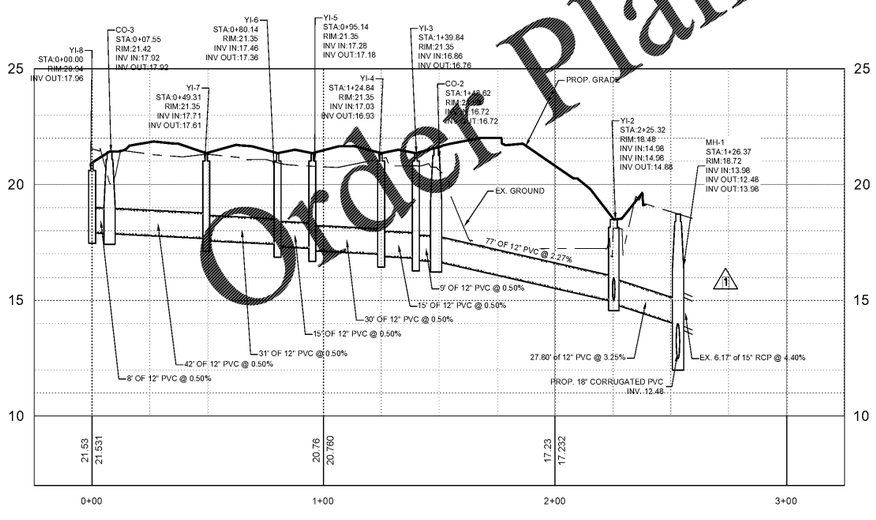

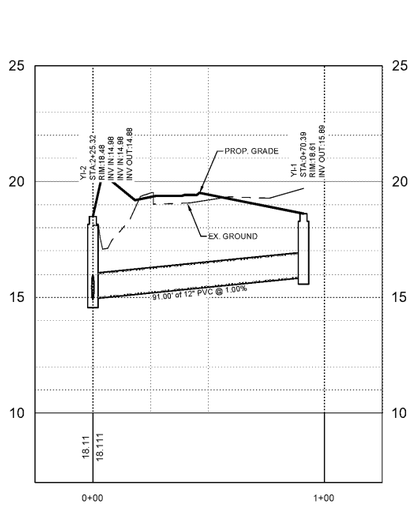

1 ONSITE UTILITIES (WATER SYSTEM, STORM DRAINAGE PIPES AND STRUCTURES, FORCE MAIN AND SEWER PUMP STATION) ARE PRIVATELY OWNED AND MAINTAINED

Order Plans @ WWW.LDILine.com

VERTICAL SCALE
(IN FEET)
1 inch = 3' ft.

GRAPHIC SCALE
0 30' 60'
(IN FEET)
1 inch = 30 ft.

ARCHITECT
TIMOTHY
KURMASKIE
AIA, NCARB

Pruitt Health
100 Bayshore Rd
Raleigh, NC 27604
Phone: 919-755-8200
Fax: 919-755-8201
timothy.kurmaskie@pruitthealth.com

THE ENGINEERING DRAWINGS, DESIGNS AND SPECIFICATIONS, AND ALL MODIFICATIONS OF ANY OF THE FOREGOING PREPARED BY THE ENGINEER, ARE AND SHALL REMAIN THE EXCLUSIVE PROPERTY OF THE ENGINEER WHETHER THE PROJECT FOR WHICH THEY ARE MADE IS EXECUTED OR NOT. THE ENGINEER SHALL RETAIN ALL COMMON LAW, STATUTORY AND OTHER RESERVED RIGHTS, INCLUDING THE COPYRIGHT THERETO.

COPYRIGHT 2016
CONTACT THE ENGINEER FOR MORE

GEORGIA REGISTERED PROFESSIONAL ENGINEER
FRANK L. GRAY III
No. 029033
03/18/20
GWSCC 0041295

EAGLE ENGINEERING
2013A Van Buren Avenue
Indian Trail, NC 28079
(704) 882-4222
P.O. BOX 551
Alpharetta, GA 30009
(678) 339-0640
www.eagleonline.net

PruittHealth
Connected Care

RENOVATION & ADDITION TO:
PruittHealth Savannah
12825 WHITE BLUFF ROAD
SAVANNAH, GA 31419

Project Reference Numbers
Architect's Project No. 100001
Drawn By : JLR / FLG

REVISIONS

DATES	
PHASE	ISSUED

STORM DRAINAGE PROFILES AND BMP DETAILS

SHEET NUMBER

C-3.3