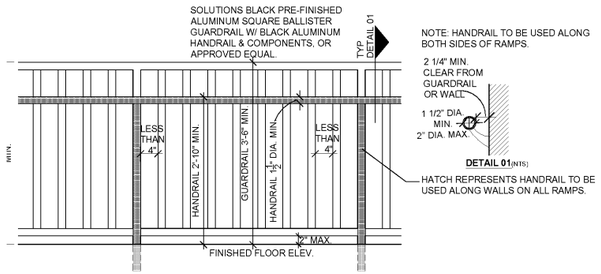

HANDRAIL/GUARDRAIL

detail **08**

SCALE : 3/4" = 1'-0"

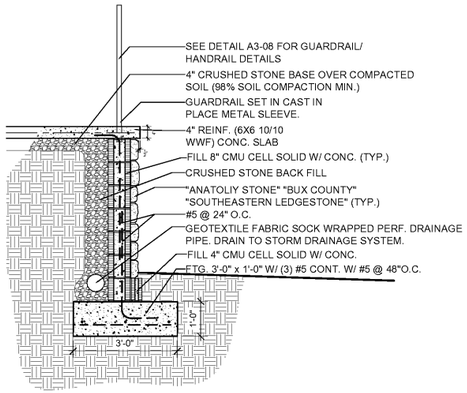

NEW RAMP (TYP)

section **05**

SCALE : 1/2" = 1'-0"

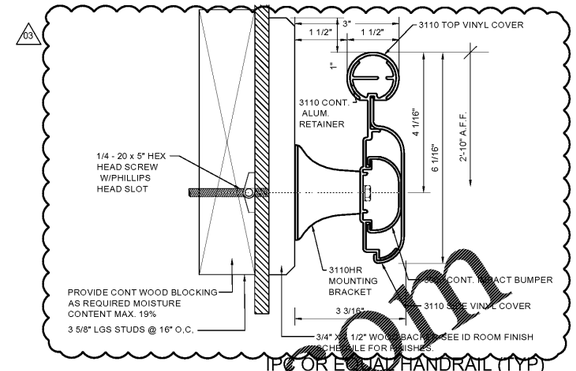

IPC OR EQUAL HANDRAIL (TYP)

IPC HANDRAIL, 3100 SERIES

detail **02**

SCALE : NTS

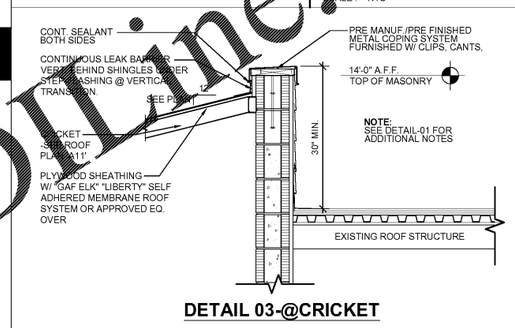

DETAIL 03-@CRICKET

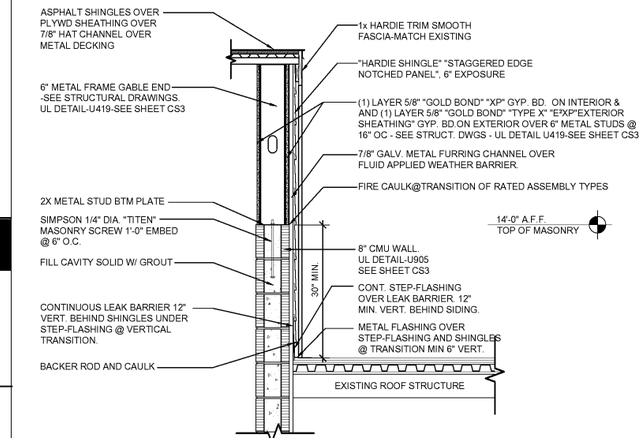

DETAIL 02-GABLE END

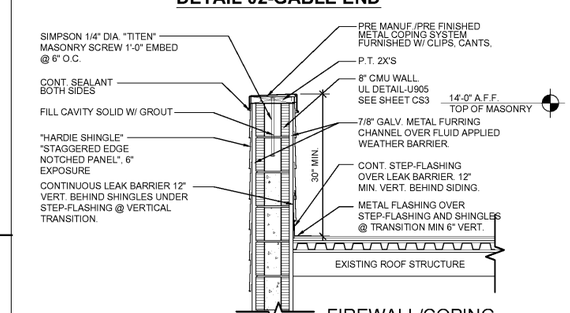

DETAIL 01

FIREWALL/COPING

section **01**

SCALE : 3/4" = 1'-0"

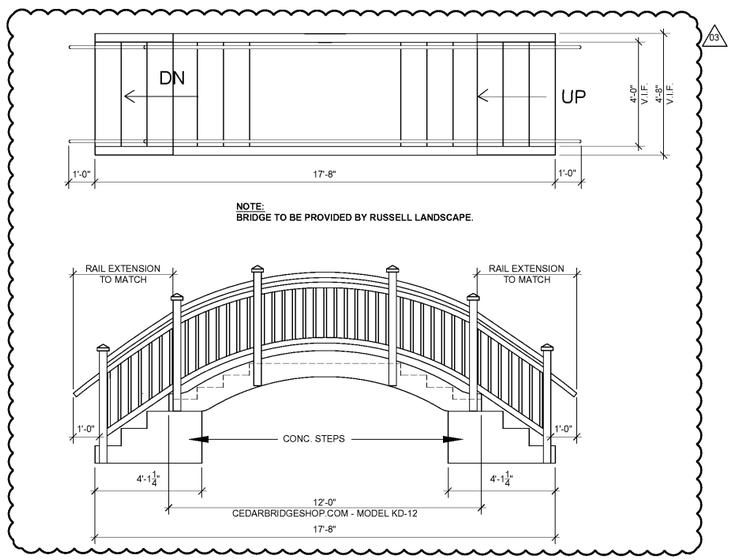

WOODEN BRIDGE

detail **07**

SCALE : 3/8" = 1'-0"

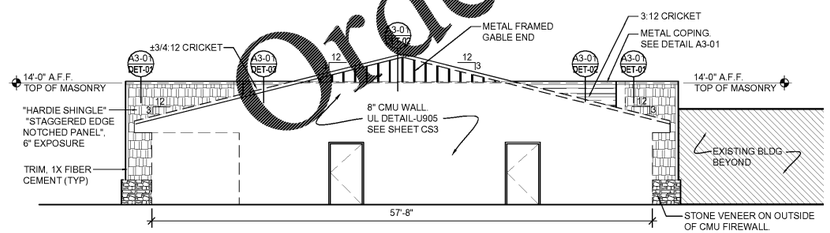

NEW FIREWALL

elevation **06**

SCALE : 1/8" = 1'-0"

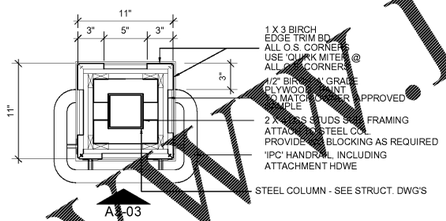

COLUMN HANDRAIL

section **04**

SCALE : 1/2" = 1'-0"

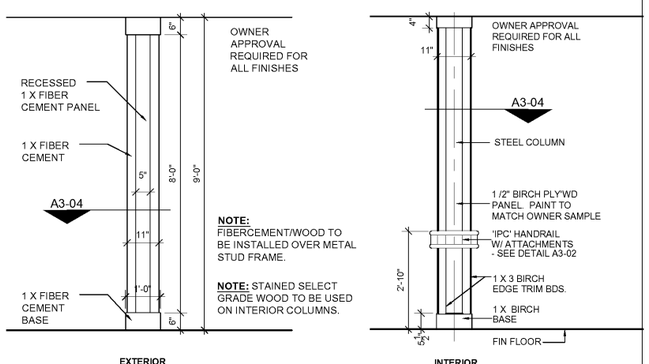

NEW COLUMN (TYP)

elevation **03**

SCALE : 1/2" = 1'-0"

Order Plans @ WWW.LDLine.com

ARCHITECT
TIMOTHY
KURMASKIE
AIA, NCARB

1030 Washington Street
Raleigh, NC 27605
Phone: 919-846-1600
Fax: 919-846-9404
TIM@ARCHITECTSKT.COM

THE DRAWINGS AND DESIGN SHOWN ARE THE PROPERTY OF ARCHITECT TIMOTHY KURMASKIE, AIA, NCARB. THE REPRODUCTION OR USE OF THIS PROPERTY WITHOUT THE WRITTEN CONSENT FROM THE ARCHITECT IS PROHIBITED AND ANY INFRINGEMENT OF THESE RIGHTS IS SUBJECT TO LEGAL ACTION.

COPYRIGHT 2020
(ARCHITECT TIMOTHY KURMASKIE, AIA, NCARB)

Pruitt Health

STATE OF GEORGIA
Timothy Kurmaskie
CERTIFICATE NO. 041109
REGISTERED ARCHITECT
06/05/2020

ALTERATION & ADDITION TO:
PruittHealth Savannah
12825 WHITE BLUFF ROAD
SAVANNAH, GA 31419

Project Reference Numbers
Architect's Project No. 180017

Drawn By : NK/WMB

REVISIONS

01	EQPT REV.	03-26-2020
02	DCH COM.	04-23-2020
03	**OWNER COM.**	**06-05-2020**

DATES

PHASE	ISSUED
PERMIT SET	05/22/19

DETAILS

SHEET NUMBER

A3