THE ARCHITECT/ENGINEER DOES NOT DEFINE THE SCOPE OF INDIVIDUAL TRADES, SUBCONTRACTORS, MATERIAL SUPPLIERS, OR VENDORS. ANY SHEET NUMBERING SYSTEM USED WHICH IDENTIFIES DISCIPLINES IS SOLELY TO SEPARATE ARCHITECT'S AND ENGINEER'S SCOPE; IT DOES NOT DEFINE A SUBCONTRACTOR'S SCOPE OF WORK. ANY DISCREPANCIES BETWEEN DRAWINGS, SPECIFICATIONS, CODES OR CONSTRUCTION SEQUENCING SHALL BE BROUGHT TO THE ATTENTION OF THE ARCHITECT PRIOR TO PROCEEDING. NO CONSIDERATION WILL BE GIVEN TO REQUESTS FOR CHANGE ORDERS FOR FAILURE TO OBTAIN AND REVIEW THE COMPLETE SET OF CONSTRUCTION DOCUMENTS, OR FOR FAILURE TO SEEK INTERPRETATION FROM ARCHITECT FOR DISCREPANCIES.

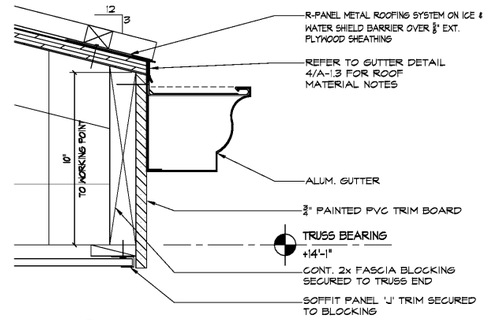

1D WALL DETAIL
SCALE: 3"=1'-0"

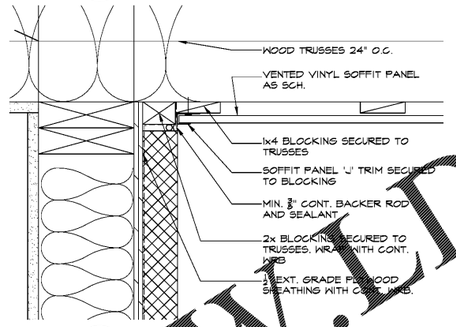

1C WALL DETAIL
SCALE: 3"=1'-0"

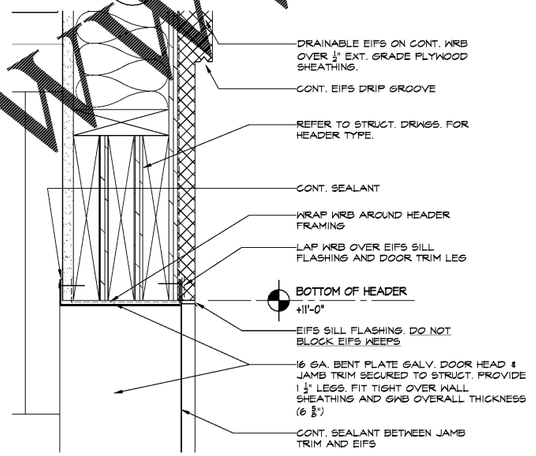

1B WALL DETAIL
SCALE: 3"=1'-0"

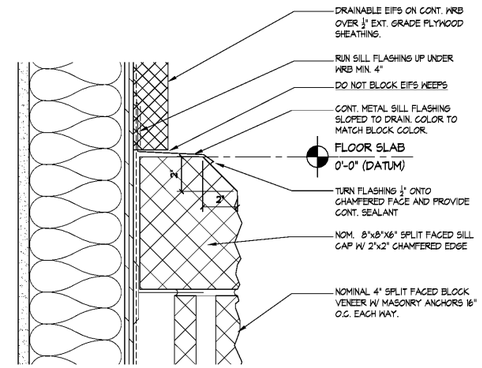

2B WALL DETAIL
SCALE: 3"=1'-0"

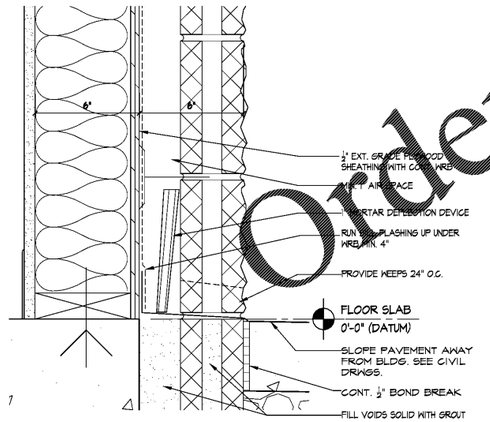

2A WALL DETAIL
SCALE: 3"=1'-0"

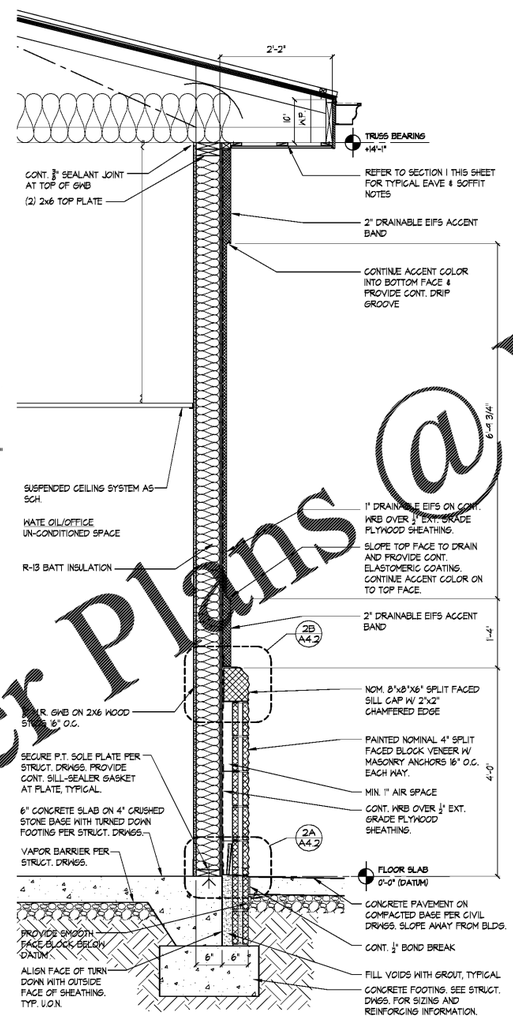

2 WALL SECTION
SCALE: 3/4"=1'-0"

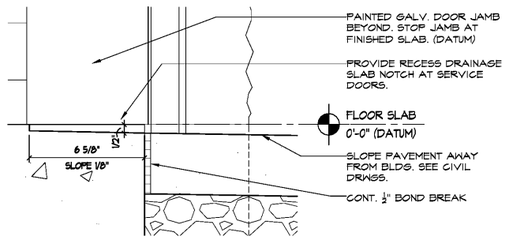

1A WALL DETAIL
SCALE: 3"=1'-0"

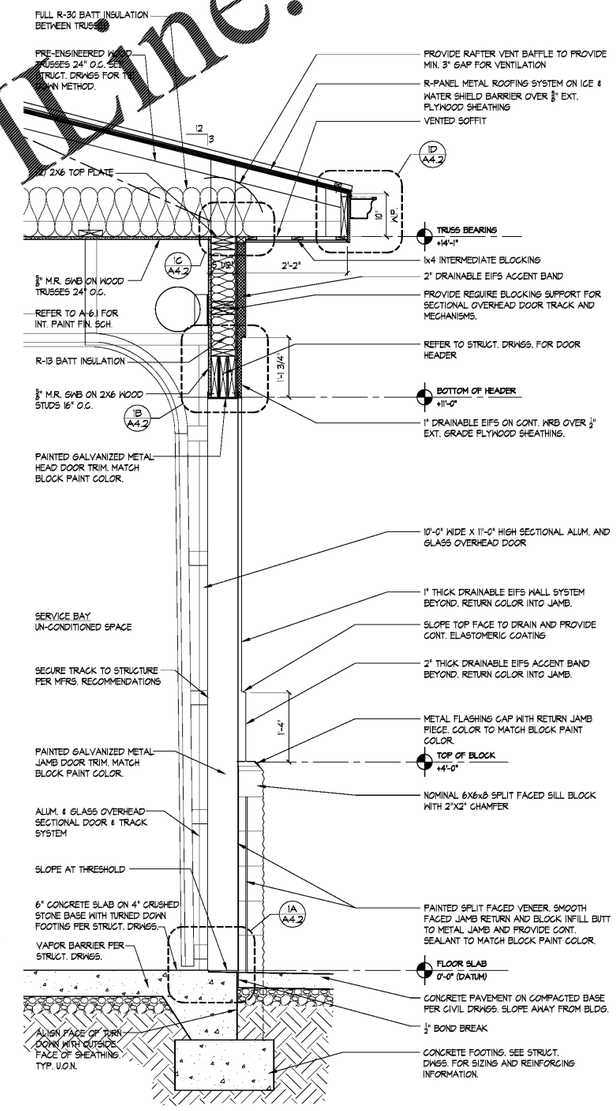

1 WALL SECTION
SCALE: 3/4"=1'-0"

REFER TO GENERAL NOTES ON SHEET A-4.1

Order Plans @ WWW.IDLine.com

ESD
architecture • interior design
421 Penman Street, Suite 200, Charlotte, NC 28203
Email: esd@esdarch.com • Phone: 704-373-1900

ESD CERT. NO. 50616 REGISTERED ARCHITECTURAL CORPORATION CHARLOTTE, NORTH CAROLINA

STRICKLAND BROTHERS
10 MINUTE OIL CHANGE
810 SOUTH MAIN STREET
GRAHAM, NC

SB

ELLIOTT CLAY ELDER REGISTERED ARCHITECT 4545 NORTH CAROLINA CHARLOTTE, N.C.
6-5-2020

ISSUE DATE: 6/5/20
REVISION 1: --
REVISION 2: --
REVISION 3: --
REVISION 4: --
PROJECT #: 20-127
CONTENT: WALL SECTIONS
PROJECT ARCHITECT: ECE
DRAWN BY: VW
CADD FILE NAME: 20-127CDSA4.2

THIS DRAWING AND THE DESIGN SHOWN ARE THE PROPERTY OF SAM'S XPRESS CAR WASH, LLC. THE REPRODUCTION, OR USE OF THIS DRAWING WITHOUT THEIR WRITTEN CONSENT IS PROHIBITED. ANY INFRINGEMENT IS SUBJECT TO LEGAL ACTION.

Sheet
A-4.2

P:_CLIENT FILES\Strickland Brothers Oil Change\20-127-000-SB-GenCop-Graham, NC\06-CD's-20-127-Graham\A-4.2 WALL SECTIONS.dwg, Plotted By: vworontsoff, Plotted: Jun 09, 2020 - 9:05am