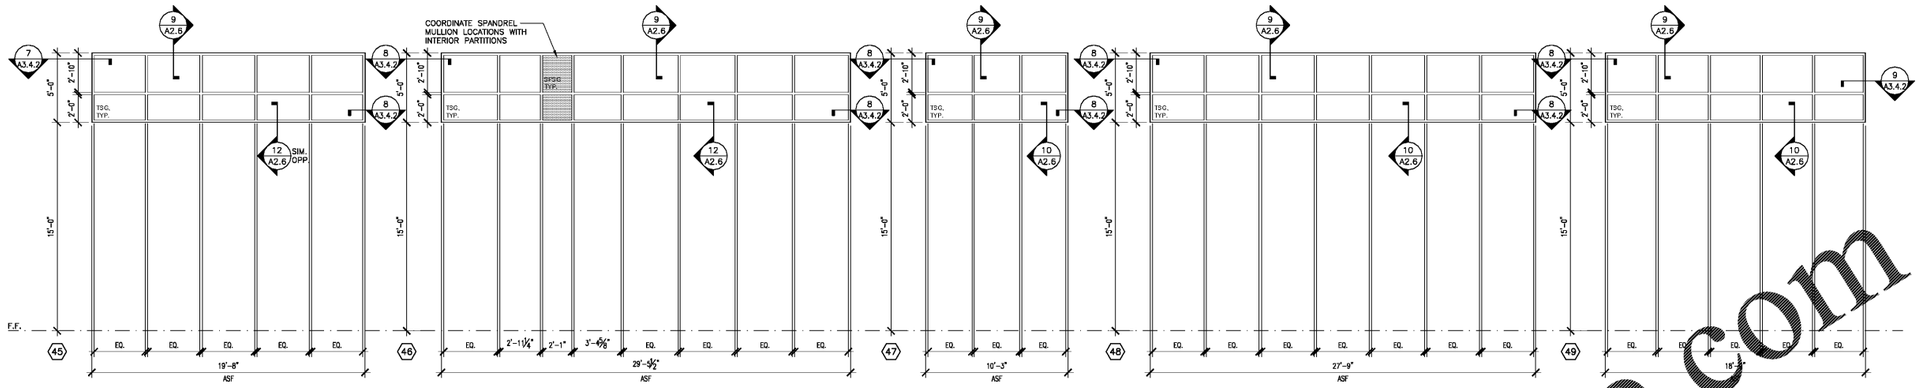


## 1 STOREFRONT SCHEDULE (CONTINUED)

SCALE: 1/4" = 1'-0"

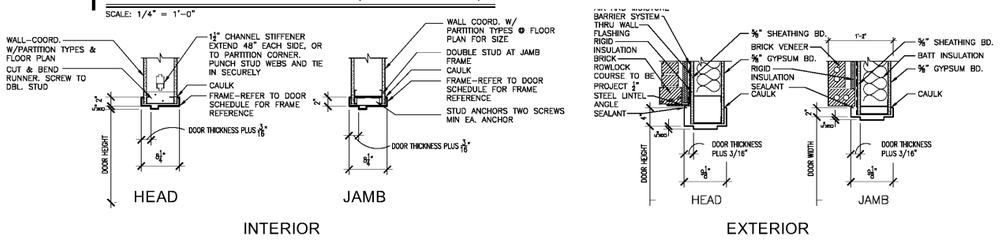


## 2 HOLLOW METAL FRAME DETAILS

SCALE: 1" = 1'-0"

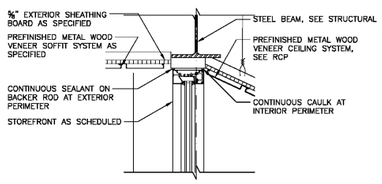


## 3 STOREFRONT DETAILS

SCALE: 1 1/2" = 1'-0" ❹ HEAD

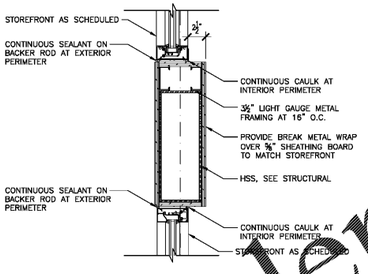


## 4 STOREFRONT DETAILS

SCALE: 1 1/2" = 1'-0" ❹ HEAD/SILL

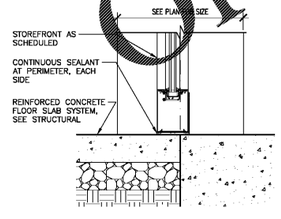


## 5 STOREFRONT DETAILS

SCALE: 1 1/2" = 1'-0" ❹ SILL

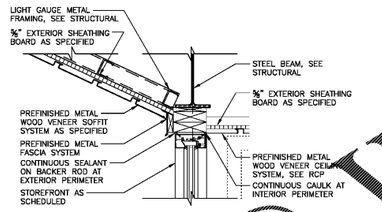


## 6 STOREFRONT DETAILS

SCALE: 1 1/2" = 1'-0" ❹ HEAD

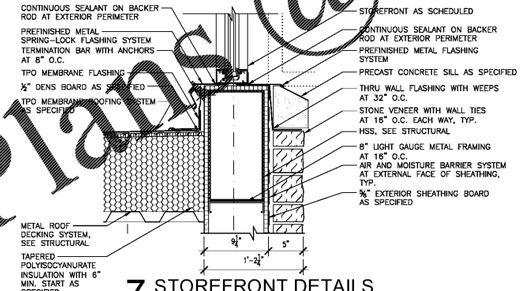


## 7 STOREFRONT DETAILS

SCALE: 1 1/2" = 1'-0" ❹ SILL

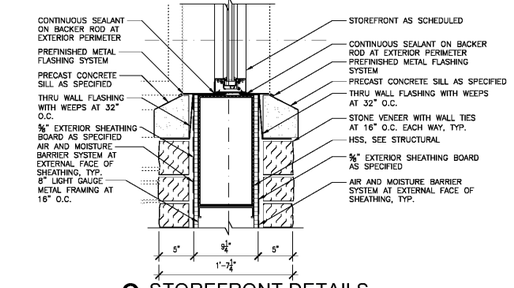


## 8 STOREFRONT DETAILS

SCALE: 1 1/2" = 1'-0" ❹ SILL

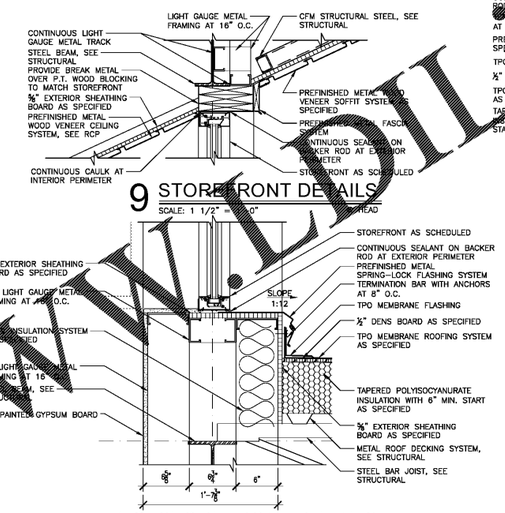


## 9 STOREFRONT DETAILS

SCALE: 1 1/2" = 1'-0"




## 10 STOREFRONT DETAILS

SCALE: 1 1/2" = 1'-0"

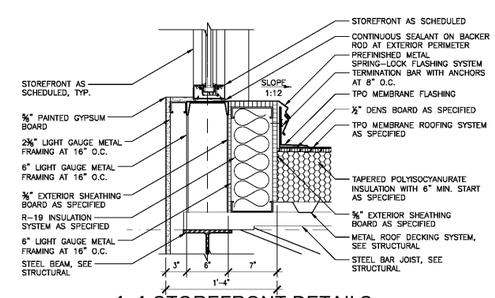


## 11 STOREFRONT DETAILS

SCALE: 1 1/2" = 1'-0" ❹ SILL

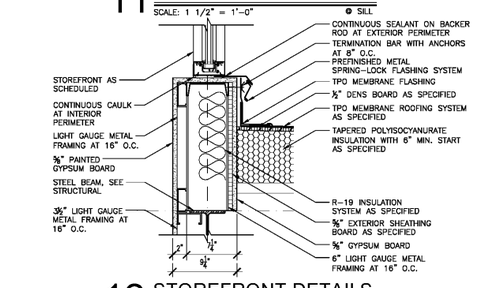


## 12 STOREFRONT DETAILS

SCALE: 1 1/2" = 1'-0" ❹ SILL

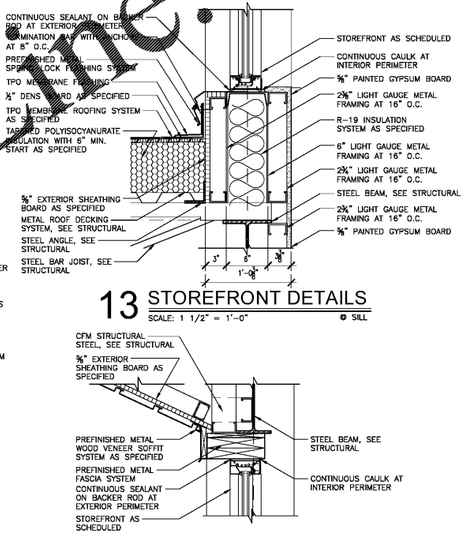


## 15 STOREFRONT DETAILS

SCALE: 1 1/2" = 1'-0" ❹ SILL




## 13 STOREFRONT DETAILS

SCALE: 1 1/2" = 1'-0" ❹ SILL

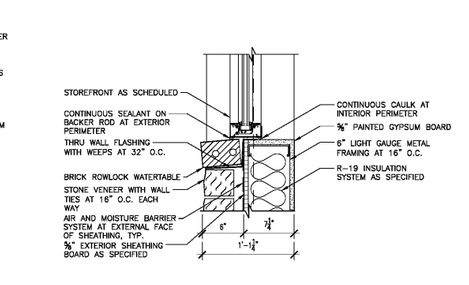


## 14 STOREFRONT DETAILS

SCALE: 1 1/2" = 1'-0" ❹ HEAD

### DOOR AND STOREFRONT LEGEND

| | |
|---|---|
| CBG | 2" THICK CLEAR TEMPERED SAFETY GLASS. |
| CR | ACCESS CONTROLS CARD READER |
| TSG | 1" TINTED INSULATED LOW-E TEMPERED SAFETY GLASS AS SPEC. |
| SCWD | SOLID CORE WOOD DOOR |
| HMD | HOLLOW METAL DOOR |
| HMF | HOLLOW METAL FRAME |
| ASE | PREFINISHED ALUMINUM STOREFRONT ENTRANCE SYSTEM AS SPECIFIED. |
| ASF | PREFINISHED ALUMINUM STOREFRONT FRAME SYSTEM AS SPECIFIED. |
| SPSG | 1" SPANDREL INSULATED TEMPERED SAFETY GLASS AS SPECIFIED. |
| THO | TORNADO STORM SYSTEM WITH MECHANICAL HOLD OPENS |

Order Plans @ www.ilsite.com

LATHAN ASSOCIATES ARCHITECTS, P.C.
300 CHASE PARK SOUTH
SUITE 200 . HOOVER, ALABAMA 35244
PH. 205-988-9112 . FAX 205-988-9196

NEW PUBLIC LIBRARY
FOR THE CITY OF OPELIKA
GLENN STREET
OPELIKA, ALABAMA 36801

STATE OF ALABAMA
No. 3385
RICK N. LATHAN
REGISTERED ARCHITECT

SHEET TITLE:
STOREFRONT SCHEDULE, DOOR AND STOREFRONT DETAILS

| | |
|---|---|
| PROJ. MGR.: | S. CALMA |
| DRAWN: | TSS |
| DATE: | JUNE 01, 2020 |
| CHECKED BY: | |
| REVISIONS | |

JOB NO. 19-32
SHEET NO:
A2.6
14 OF 37
SEQUENCE NO: 25 / 90

0 1" 2"