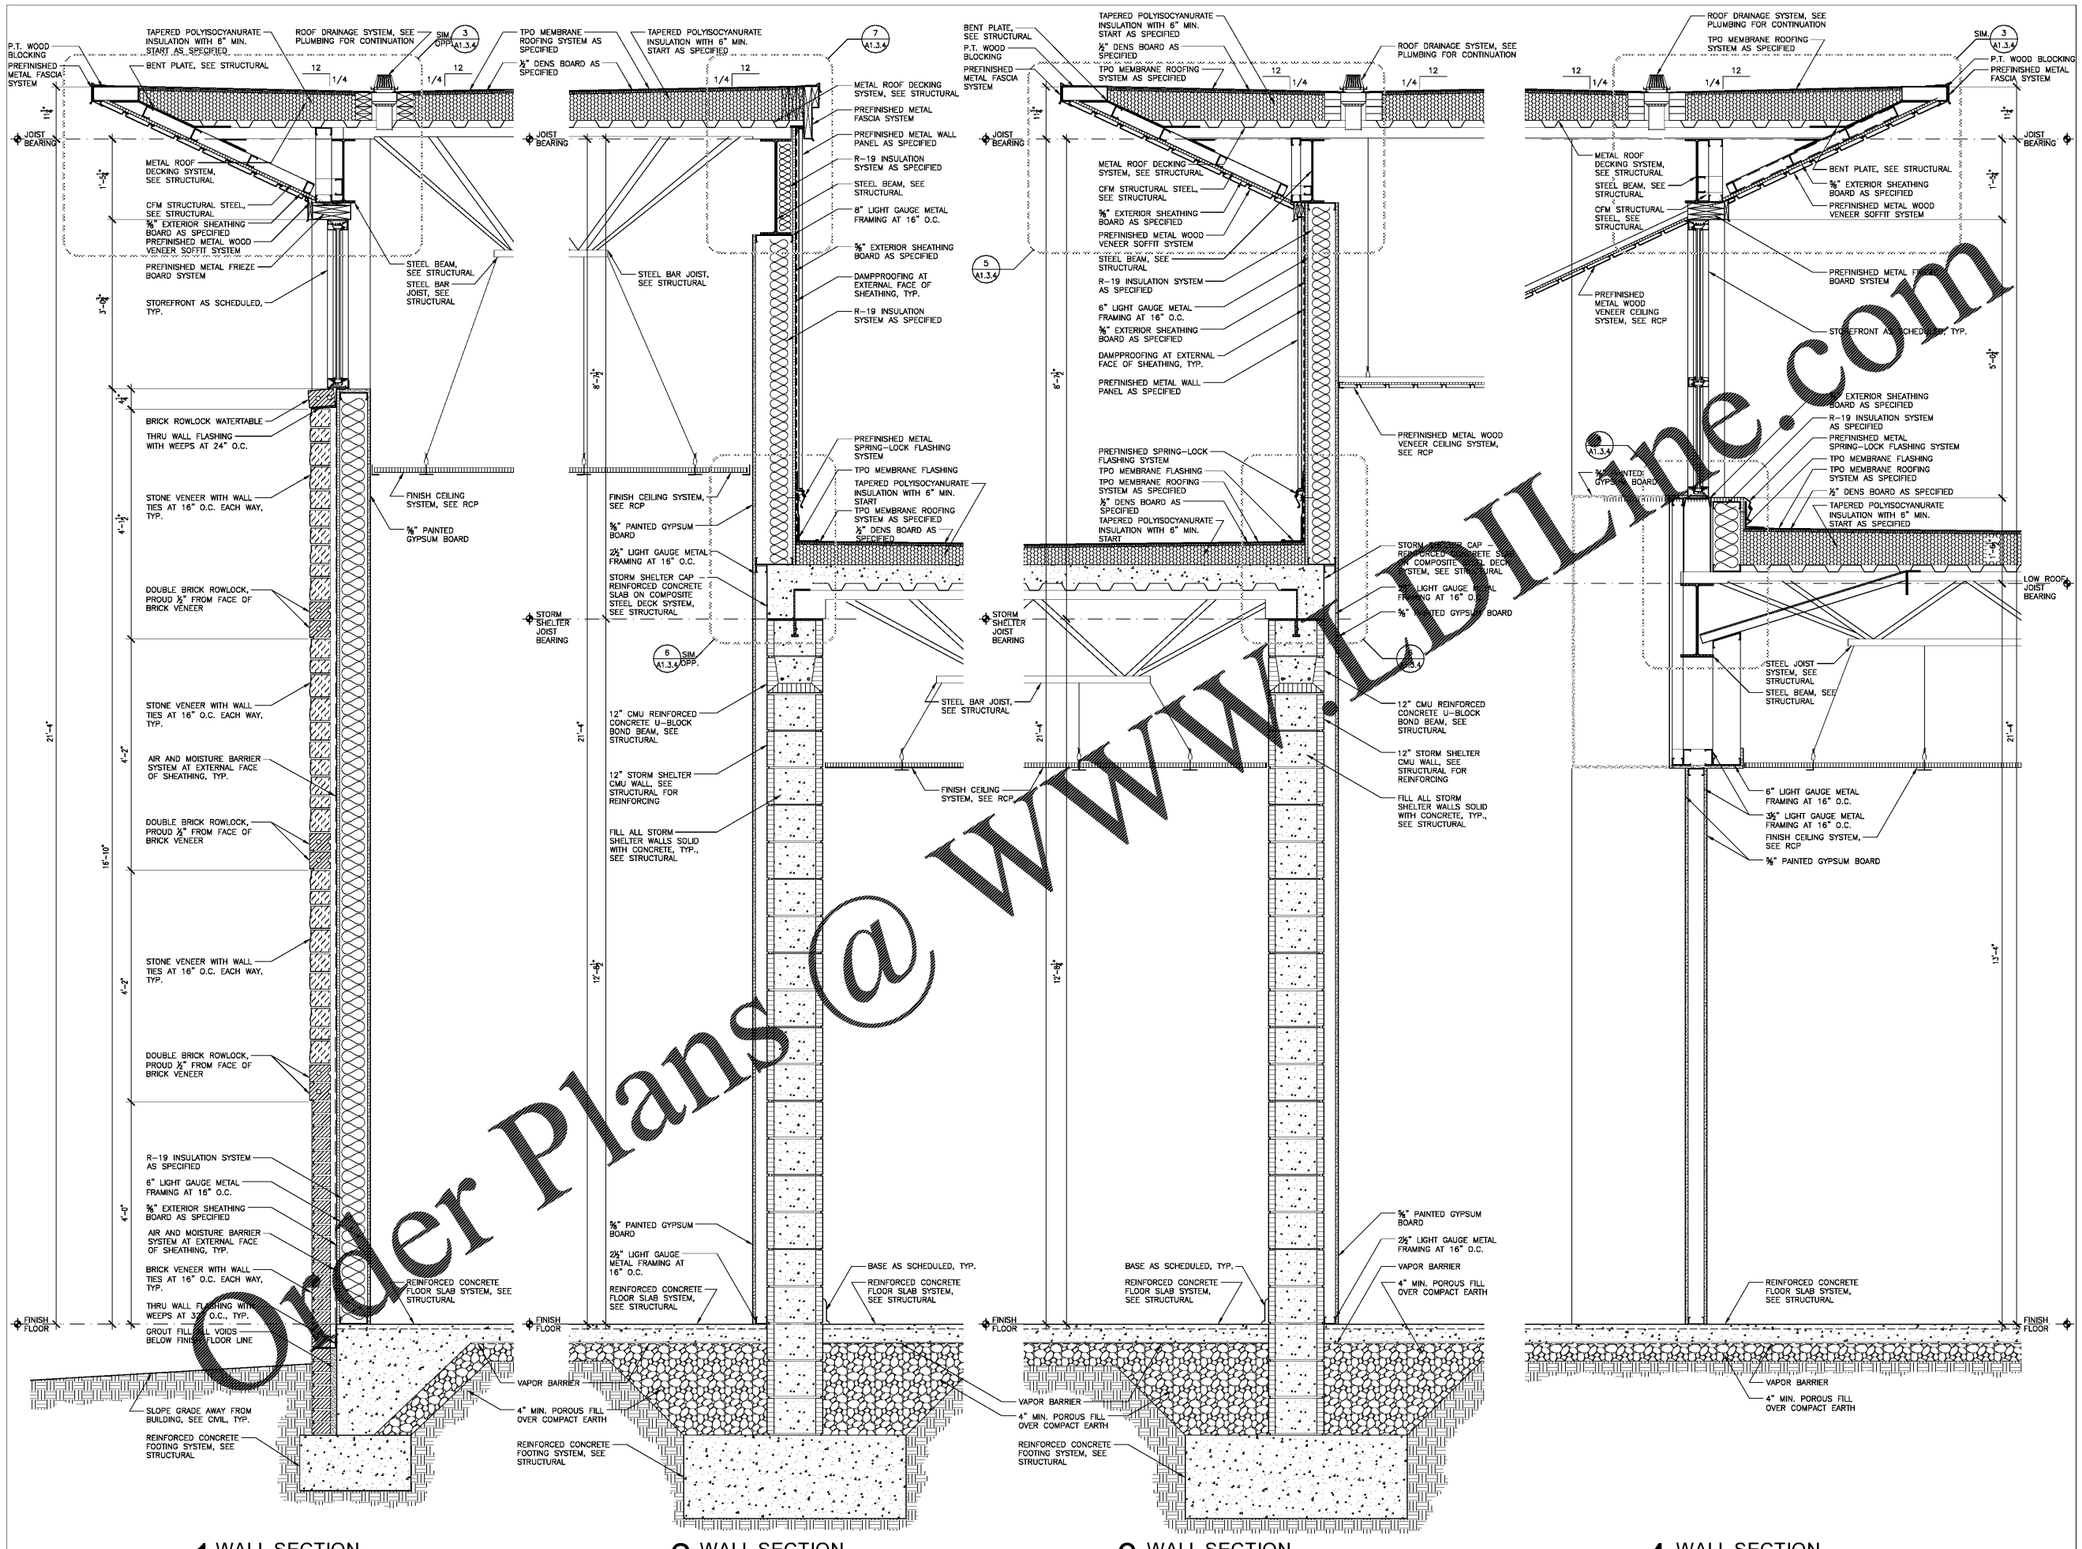

1 WALL SECTION
SCALE: 1" = 1'-0"

2 WALL SECTION
SCALE: 1" = 1'-0"

3 WALL SECTION
SCALE: 1" = 1'-0"

4 WALL SECTION
SCALE: 1" = 1'-0"

Order Plans @ WWW.LHLine.com

LATHAN ASSOCIATES ARCHITECTS, P.C.
300 CHASE PARK SOUTH
SUITE 200 . HOOVER, ALABAMA 35244
PH. 205-988-9112 . FAX 205-988-9198

NEW PUBLIC LIBRARY
FOR THE CITY OF OPELIKA
GLENN STREET
OPELIKA, ALABAMA 36801

STATE OF ALABAMA
No. 3385
RICK N. LATHAN
REGISTERED ARCHITECT

SHEET TITLE:
WALL SECTIONS

PROJ. MGR.:	S. CALMA
DRAWN:	S.W.
DATE:	JUNE 01, 2020
CHECKED BY:	
REVISIONS	

JOB NO. 19-32
SHEET NO:
A3.3.2
23 OF 37
SEQUENCE NO: 34 / 90

0 1" 2"