FINISH PATTERN LEGEND

LVT–1 LUXURY VINYL TILE HERRINGBONE	LVT–2 LUXURY VINYL TILE HERRINGBONE	LVT–3 LUXURY VINYL TILE HERRINGBONE	LVT–4 LUXURY VINYL TILE ASHLAR
CPT–1 MODULAR CARPET TILE ASHLAR	CPT–2 MODULAR CARPET TILE ASHLAR	CPT–3 MODULAR CARPET TILE ASHLAR	CPT–4 MODULAR CARPET TILE ASHLAR
CPT–5 MODULAR CARPET TILE QUARTER–TURN	CPT–6 MODULAR CARPET TILE QUARTER–TURN	CPT–7 MODULAR CARPET TILE QUARTER–TURN	CPT–8 MODULAR CARPET TILE PATTERN BY TILE
PT–1 PORCELAIN TILE ASHLAR	SC SC–1 CONCRETE		

TRASH CAN AREA

FLOOR FINISH NOTE

MANDATORY PRE-INSTALLATION MEETING WITH PRIME CONTRACTOR, SUBCONTRACTOR, CONSTRUCTION MANAGER, ARCHITECTS REPRESENTATIVE (ARCHITECT & INTERIOR DESIGNER) PRIOR TO FLOOR INSTALLATION.

GENERAL CONTRACTOR SHALL PROVIDE A 200 SQ.FT.LOOSE LAID MOCKUP OF ALL FLOORING AS SPECIFIED FOR ARCHITECTS REPRESENTATIVE (ARCHITECT & INTERIOR DESIGNER) APPROVAL PRIOR TO INSTALLATION

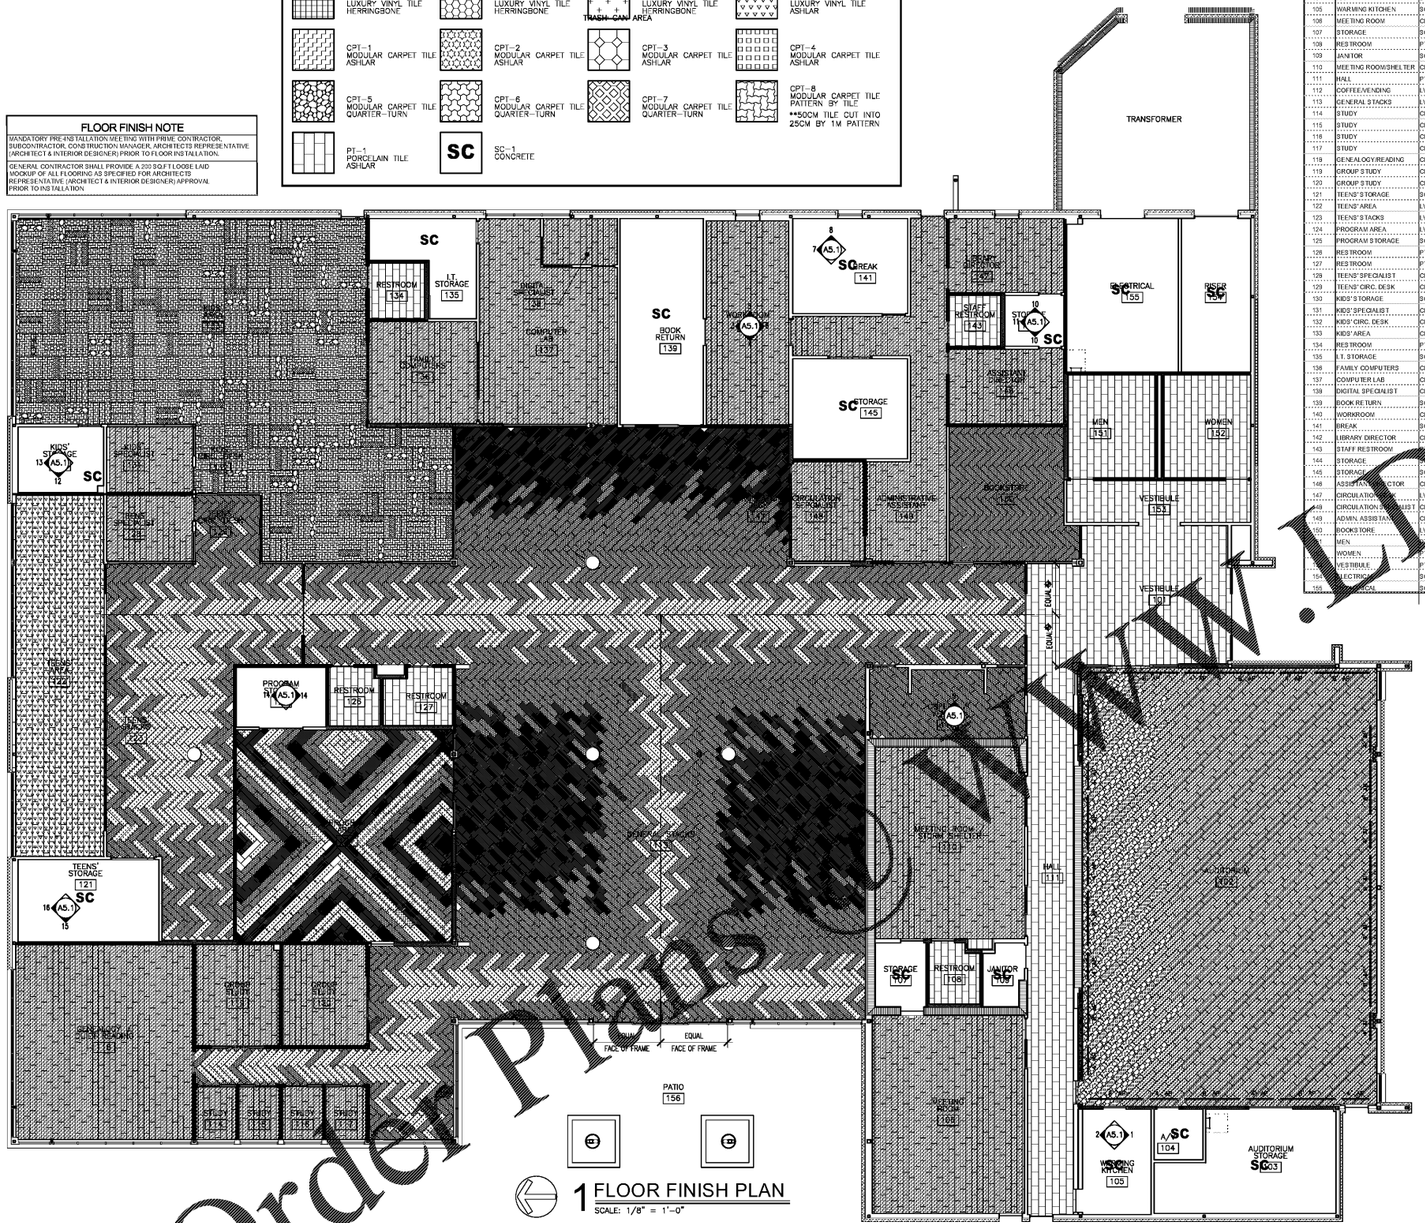

1 FLOOR FINISH PLAN
SCALE: 1/8" = 1'-0"

FINISH SCHEDULE

ROOM NO.	ROOM NAME	FLOOR	BASE	MILLWORK FACE	MILLWORK TOP	WALLS NORTH	WALLS SOUTH	WALLS EAST	WALLS WEST	DOOR FRAME	CEILING/ SOFFIT	ACCENT PAINT	NOTES
101	VESTIBULE	PT-1	PTB-1	-	-	PNT-1	PNT-1	PT-1	PNT-1	PNT-2			PT-1 APPLIED TO EAST WALL OF VESTIBULE; RETURN TILE ON JAMB.
102	AUDITORIUM	CPT-1;2;3;4	RB-1	-	-	PNT-1	PNT-1	PNT-1	PNT-1	PNT-2			APF-1;2;3 AS INDICATED ON SECTION DRAWINGS; REFER TO 16-11A&.1
103	AUDITORIUM STORAGE	SC	RB-1	-	-	PNT-1	PNT-1	PNT-1	PNT-1	PNT-2			
104	A/V	SC	RB-1	-	-	PNT-1	PNT-1	PNT-1	PNT-1	PNT-2			
105	WARMING KITCHEN	SC	RB-1	PL-1	PL-1	PNT-1	PNT-1	PNT-1	PNT-1	PNT-2			CWT-1 BACK SPLASH AS SHOWN; EPOXY PAINT AT ALL WET AREAS
106	MEETING ROOM	CPT-1	RB-1	-	-	PNT-1	PNT-1	PNT-1	PNT-1	PNT-2			
107	STORAGE	SC	RB-1	PL-1	PL-1	PNT-1	PNT-1	PNT-1	PNT-1	PNT-2			
108	RESTROOM	PT-1	PTB-1	-	-	PNT-1	PNT-1	PNT-1	PNT-1	PNT-2			CWT-1 WAINSCOT ON WET WALL ONLY; EPOXY PAINT AT ALL WET AREAS
109	JANITOR	SC	NB	-	-	PNT-1	PNT-1	PNT-1	PNT-1	PNT-2			
110	MEETING ROOM/SHELTER	CPT-1	RB-1	-	-	PNT-1	PNT-1	PNT-1	PNT-1	PNT-2			
111	HALL	PT-1	PTB-1	-	-	PNT-1	PNT-1	PNT-1	PNT-1	PNT-2			
112	COFFEE/VENDING	LVT-2	RB-1	PL-1	QS-1	PNT-1	PNT-1	PNT-1	PNT-1	PNT-2			
113	GENERAL STACKS	LVT-1;2;3	RB-1	-	-	PNT-1	PNT-1	PNT-1	PNT-1	PNT-2			
114	STUDY	CPT-1	RB-1	-	-	PNT-1	PNT-1	PNT-1	PNT-1	PNT-2			
115	STUDY	CPT-1	RB-1	-	-	PNT-1	PNT-1	PNT-1	PNT-1	PNT-2			
116	STUDY	CPT-1	RB-1	-	-	PNT-1	PNT-1	PNT-1	PNT-1	PNT-2			
117	STUDY	CPT-1	RB-1	-	-	PNT-1	PNT-1	PNT-1	PNT-1	PNT-2			
119	GENEALOGY/READING	CPT-1	RB-1			PNT-1	PNT-1	PNT-1	PNT-1	PNT-2			
119	GROUP STUDY	CPT-1	RB-1			PNT-1	PNT-1	PNT-1	PNT-1	PNT-2			
120	GROUP STUDY	CPT-1	RB-1	-	-	PNT-1	PNT-1	PNT-1	PNT-1	PNT-2			
121	TEENS' STORAGE	SC	RB-1	PL-1	PL-1	PNT-1	PNT-1	PNT-1	PNT-1	PNT-2			
122	TEENS' AREA	LVT-2;3	RB-1	-	-	PNT-1	PNT-1	PNT-1	PNT-1	PNT-2			
123	TEENS' STACKS	LVT-4	RB-1			PNT-1	PNT-1	PNT-1	PNT-1	PNT-2			
124	PROGRAM AREA	LVT-1;2;3	RB-1			PNT-1	PNT-1	PNT-1	PNT-1	PNT-2			
125	PROGRAM STORAGE	SC	RB-1	PL-1	PL-1	PNT-1	PNT-1	PNT-1	PNT-1	PNT-2			
126	RESTROOM	PT-1	RB-1			PNT-1	PNT-1	PNT-1	PNT-1	PNT-2		CWT-1	CWT-1 WAINSCOT ON WET WALL ONLY; EPOXY PAINT AT ALL WET AREAS
127	RESTROOM	PT-1	RB-1			PNT-1	PNT-1	PNT-1	PNT-1	PNT-2		CWT-1	CWT-1 WAINSCOT ON WET WALL ONLY; EPOXY PAINT AT ALL WET AREAS
128	TEENS' SPECIALIST	CPT-1	RB-1	-	-	PNT-1	PNT-1	PNT-1	PNT-1	PNT-2			
129	TEENS' CIRC. DESK	CPT-1	RB-1	PL-2 NO-1	QS-1	PNT-1	PNT-1	PNT-1	PNT-1	PNT-2			
130	KIDS' STORAGE	SC	RB-1	-	-	PNT-1	PNT-1	PNT-1	PNT-1	PNT-2			
131	KIDS' SPECIALIST	CPT-1	RB-1	-	-	PNT-1	PNT-1	PNT-1	PNT-1	PNT-2			
132	KIDS' CIRC. DESK	CPT-1	RB-1	PL-2 NO-1	QS-1	PNT-1	PNT-1	PNT-1	PNT-1	PNT-2			
133	KIDS' AREA	CPT-1;6;7;8	RB-1	-	-	PNT-1	PNT-1	PNT-1	PNT-1	PNT-2			
134	RESTROOM	PT-1	RB-1			PNT-1	PNT-1	PNT-1	PNT-1	PNT-2		CWT-1	CWT-1 WAINSCOT ON WET WALL ONLY; EPOXY PAINT AT ALL WET AREAS
135	LT. STORAGE	SC	PTB-1			PNT-1	PNT-1	PNT-1	PNT-1	PNT-2			
136	FAMILY COMPUTERS	CPT-1	RB-1	PL-1	PL-1	PNT-1	PNT-1	PNT-1	PNT-1	PNT-2			
137	COMPUTER LAB	CPT-1	RB-1			PNT-1	PNT-1	PNT-1	PNT-1	PNT-2			
138	DIGITAL SPECIALIST	CPT-1	RB-1			PNT-1	PNT-1	PNT-1	PNT-1	PNT-2			
139	BOOK RETURN	SC				PNT-1	PNT-1	PNT-1	PNT-1	PNT-2			CWT-1 WAINSCOT ON WET WALL ONLY; EPOXY PAINT AT ALL WET AREAS
140	WORKROOM	CPT-1	RB-1	PL-1	PL-1	PNT-1	PNT-1	PNT-1	PNT-1	PNT-2			
141	BREAK	SC	RB-1	PL-1	PL-1	PNT-1	PNT-1	PNT-1	PNT-1	PNT-2			CWT-1 BACK SPLASH AS SHOWN; EPOXY PAINT AT ALL WET AREAS
142	LIBRARY DIRECTOR	CPT-1	RB-1			PNT-1	PNT-1	PNT-1	PNT-1	PNT-2			
143	STAFF RESTROOM	PT-1	PTB-1			PNT-1	PNT-1	PNT-1	PNT-1	PNT-2		CWT-1	CWT-1 WAINSCOT ON WET WALL ONLY; EPOXY PAINT AT ALL WET AREAS
144	STORAGE	SC	RB-1	PL-1	PL-1	PNT-1	PNT-1	PNT-1	PNT-1	PNT-2			
145	STORAGE	SC	RB-1	PL-1	PL-1	PNT-1	PNT-1	PNT-1	PNT-1	PNT-2			
148	ASSISTANT DIRECTOR	CPT-1	RB-1			PNT-1	PNT-1	PNT-1	PNT-1	PNT-2			
147	CIRCULATION	LVT-1;2	RB-1			PNT-1	PNT-1	PNT-1	PNT-1	PNT-2			
149	CIRCULATION SPECIALIST	CPT-1	RB-1			PNT-1	PNT-1	PNT-1	PNT-1	PNT-2			
150	ADMIN. ASSISTANT	CPT-1	RB-1			PNT-1	PNT-1	PNT-1	PNT-1	PNT-2			
151	BOOKSTORE	LVT-2	RB-1			PNT-1	PNT-1	PNT-1	PNT-1	PNT-2			
152	MEN	PTB-1	SS-1	PL-1		PNT-1 CWT-1	PNT-1 CWT-1	PNT-1	PNT-1	PNT-2			CWT-1 WAINSCOT ON WET WALL ONLY; EPOXY PAINT AT ALL WET AREAS
153	WOMEN	PTB-1	SS-1	PL-1		PNT-1 CWT-1	PNT-1 CWT-1	PNT-1	PNT-1	PNT-2			CWT-1 WAINSCOT ON WET WALL ONLY; EPOXY PAINT AT ALL WET AREAS
154	VESTIBULE	PT-1	PTB-1			PNT-1	PNT-1	PT-1	PNT-1	PNT-2			PT-1 APPLIED TO EAST WALL OF VESTIBULE
155	ELECTRICAL	SC	NB			PNT-1	PNT-1	PNT-1	PNT-1	PNT-2			
156	PATIO	SC	NB			PNT-1	PNT-1	PNT-1	PNT-1	PNT-2			

BASE (RUBBER/CERAMIC/PORCELAIN/WOOD)

ITEM	MANUFACTURER	ITEM NUMBER/NAME	LOCATION
PTB–1	ANATOLIA BY BPI	COVE BASE MATCHING PT–1	SEE FINISH SCHEDULE
RB–1	TARKETT	COLOR: TO BE DETERMINED	LVT, CARPET AND SEALED CONCRETE LOCATIONS

CARPET

ITEM	MANUFACTURER	ITEM NUMBER/NAME	LOCATION
CPT–1	INTERFACE	COLLECTION: TOTAL COLOR: ENERGY 1006007 SIZE: 25CM X 10M (ASHLAR)	MEETING ROOM, AUDITORIUM, ADMINISTRATION, GENEOLOGY, STUDY ROOMS, GROUP MEETING, COMPUTER LABS
CPT–2	INTERFACE	COLLECTION: AQUAL COLOR:BISCUIT EUCALYPTUS 1006020 SIZE: 25CM X 10M (ASHLAR)	AUDITORIUM
CPT–3	INTERFACE	COLLECTION: AQUAL COLOR: EUCALYPTUS 1006033 SIZE: 25CM X 10M (ASHLAR)	AUDITORIUM
CPT–4	INTERFACE	COLLECTION: ONLINE COLOR: EUCALYPTUS 1006038 SIZE: 25CM X 10M (ASHLAR)	AUDITORIUM
CPT–5	INTERFACE	COLLECTION: WAI COLORES COLOR: TO BE SELECTED SIZE: 25CM X 10M (QUARTER–TURN)	CHILDREN'S AREA (ACCENT TILE)
CPT–6	INTERFACE	COLLECTION: WAI COLORES COLOR: TO BE SELECTED SIZE: 25CM X 10M (QUARTER–TURN)	CHILDREN'S AREA (ACCENT TILE)
CPT–7	INTERFACE	COLLECTION: WAI COLORES COLOR: TO BE SELECTED SIZE: 25CM X 10M (QUARTER–TURN)	CHILDREN'S AREA (ACCENT TILE)
CPT–8	INTERFACE	COLLECTION: ROY S SRY COLOR: MUNT WAY 7446 SIZE: 50CM X 1M CUT TO 25CM X 1M, PATTERN BY TILE	CHILDREN'S AREA (FIELD TILE)

TACKABLE SURFACE

ITEM	MANUFACTURER	ITEM NUMBER/NAME	LOCATION
TS–1	KOROSEAL	PRODUCT: SAC–WALL COLOR: TO BE DETERMINED	AS INDICATED ON INTERIOR ELEVATIONS

QUARTZ & NATURAL STONE

ITEM	MANUFACTURER	ITEM NUMBER/NAME	LOCATION
QS–1	CORIAN QUARTZ	TO BE DETERMINED PRICE GRADE 7	CIRCULATION DESK COUNTERTOPS
NS–1	MATCH EXTERIOR	MATCH EXTERIOR	CIRCULATION DESK AS INDICATED

SOLID SURFACE

ITEM	MANUFACTURER	ITEM NUMBER/NAME	LOCATION
SS–1	CORIAN	TO BE DETERMINED PRICE GRADE 7	RESTROOM COUNTERTOPS

ACOUSTIC PANEL FABRIC

ITEM	MANUFACTURER	ITEM NUMBER/NAME	LOCATION
APF–1	MAHARAM	STYLE: MORUM 463460 COLOR: TO BE SELECTED	AUDITORIUM
APF–2	MAHARAM	STYLE: MORUM 463460 COLOR: TO BE SELECTED	AUDITORIUM
APF–3	MAHARAM	STYLE: MORUM 463460 COLOR: TO BE SELECTED	AUDITORIUM

PLASTIC LAMINATE

ITEM	MANUFACTURER	ITEM NUMBER/NAME	LOCATION
PL–1	WILSONART	NAME: NUMBER: FINISH: COVERAND MATCHING	CABINET FACES/BOXES COUNTERTOPS
PL–2	WILSONART	NAME: NUMBER: FINISH: COVERAND MATCHING	CIRCULATION DESKS ACCENT (MAIN, TEENS, CHILDREN)

PAINT

ITEM	MANUFACTURER	ITEM NUMBER/NAME	TYPE/LOCATION
PNT–1	SHERWIN WILLIAMS	NAME: TBD NUMBER:	GENERAL WALLS
PNT–2	SHERWIN WILLIAMS	NAME: TBD NUMBER:	GENERAL TRIM
PNT–3	SHERWIN WILLIAMS	NAME: TBD NUMBER:	SOFFITS
PNT–4	SHERWIN WILLIAMS	NAME: TBD NUMBER:	WALL ACCENT COLOR

LVT

ITEM	MANUFACTURER	ITEM NUMBER/NAME	LOCATION
LVT–1	INTERFACE	COLOR: ALABASTER A01502 COLLECTION:BRUSHED LINES 25CM X 10M (HERRINGBONE)	GENERAL STACKS, PROGRAM AREA CIRCULATION DESK
LVT–2	INTERFACE	COLOR: SALOMA A01404 COLLECTION:BRUSHED LINES 25CM X 10M (HERRINGBONE)	GENERAL STACKS, PROGRAM AREA TEEN LOUNGE, DIGITAL/CIRC CIRCULATION DESK
LVT–3	INTERFACE	COLOR: SMOKEWOOD A01505 COLLECTION:BRUSHED LINES 25CM X 10M (HERRINGBONE)	GENERAL STACKS, PROGRAM AREA TEEN STACKS
LVT–4	INTERFACE	COLOR: COLOPIX A02608 COLLECTION:SPECKLED METALLICS 25CM X 10M (ASHLAR)	TEEN AREA

CERAMIC TILE

ITEM	MANUFACTURER	ITEM NUMBER/NAME	LOCATION
CWT–1	ANATOLIA BY BPI	COLOR: TO BE SELECTED COLLECTION:MARLOW SIZE: 3 X 12 FINISH:GLOSS	WET WALLS IN RESTROOMS, WARMING KITCHEN, BREAKROOM

PORCELAIN TILE

ITEM	MANUFACTURER	ITEM NUMBER/NAME	LOCATION
PT–1	ANATOLIA BY BPI	COLOR: TO BE SELECTED COLLECTION:ZORA ARNEX SIZE: 12X24 FINISH:MATTE	VESTIBULE, MEN/WOMENS RR,

CONCRETE

ITEM	MANUFACTURER	ITEM NUMBER/NAME	LOCATION
SC–1	SHERWIN WILLIAMS	SEE SPEC	SEE FINISH SCHEDULE

FINISH ABBREVIATION LEGEND

APF	ACOUSTIC PANEL FABRIC	NS	NATURAL STONE
CC	COATED CONCRETE	PL	PLASTIC LAMINATE
CM	CROWN MOULDING	PM	PANEL MOULD
CPT	CARPET	PNT	PAINT
CR	CHAIR RAIL	PT	PORCELAIN TILE
DP	DIGITAL ACOUSTIC PANEL	PTB	PORCELAIN TILE BASE
CWT	CERAMIC WALL TILE	QT	QUARRY TILE
ERB	EPOXY RESIN BASE	QTB	QUARRY TILE BASE
ERF	EPOXY RESIN FLOOR	QRB	QUARTZ RESIN BASE
ESD	STATIC CONTROL TILE	QRF	QUARTZ RESIN FLOOR
GYP	GYPSUM BOARD	RB	RUBBER BASE
IC	IMPRINTED CONCRETE	RF	RUBBER FLOOR
LVT	LUXURY VINYL TILE	RST	RUBBER STAIR TREAD
		SC	SEALED CONCRETE
		STC	STAINED CONCRETE
		SS	SOLID SURFACE
		TP	TACKABLE ACOUSTIC PANEL
		TS	TACKABLE SURFACE
		VCT	VINYL COMP. TILE
		VFS	VCT FEATURE STRIP
		WB	WOOD BASE
		WD	WOOD
		WF	WOOD FLOORING
		WP	WOOD PANELING
		WV	WOOD VENEER

FINISH NOTES

ALL WALLS TO BE PAINTED PNT-1 UNLESS NOTED OTHERWISE.

ALL SOFFITS SHALL BE TO BE PAINTED PNT-3 UNLESS NOTED OTHERWISE.

ALL WALLS LOCATED IN WET AREAS, SHALL HAVE EPOXY BASED PAINT

ALL ROOM NUMBERS/NAMES SHALL BE USED FOR CONSTRUCTION PURPOSES ONLY AND ARE SUBJECT TO CHANGE AS REQUIRED BY THE OWNER.

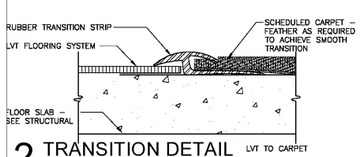

2 TRANSITION DETAIL LVT TO CARPET
SCALE: NOT TO SCALE

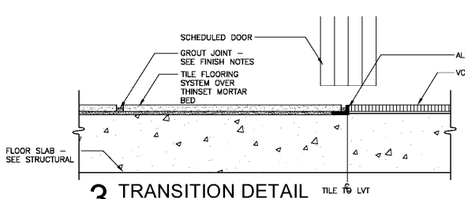

3 TRANSITION DETAIL TILE TO LVT
SCALE: NOT TO SCALE

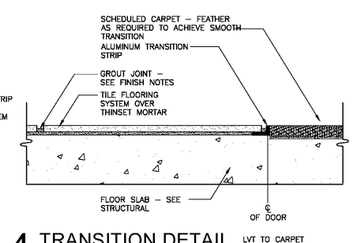

4 TRANSITION DETAIL LVT TO CARPET
SCALE: NOT TO SCALE

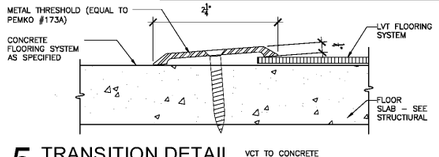

5 TRANSITION DETAIL VCT TO CONCRETE
SCALE: NOT TO SCALE

Order Plans Online.com

LATHAN ASSOCIATES ARCHITECTS, P.C.
300 OLIVER PARK SOUTH
SUITE 200 . HOOVER, ALABAMA 35244
PH. 205-988-9112 . FAX 205-988-9166

NEW PUBLIC LIBRARY
FOR THE CITY OF OPELIKA
GLENN STREET
OPELIKA, ALABAMA 36801

STATE OF ALABAMA
No. 3385
RICK N. LATHAN
REGISTERED ARCHITECT

SHEET TITLE:
FINISH FLOOR PLAN AND FINISH SCHEDULE

PROJ. MGR.:	S. CALMA
DRAWN:	BL
DATE:	JUNE 01, 2020
CHECKED BY:	
REVISIONS	

JOB NO. 19-32
SHEET NO:
A8.1
37 OF 37
SEQUENCE NO: 48 / 90

0 1" 2"