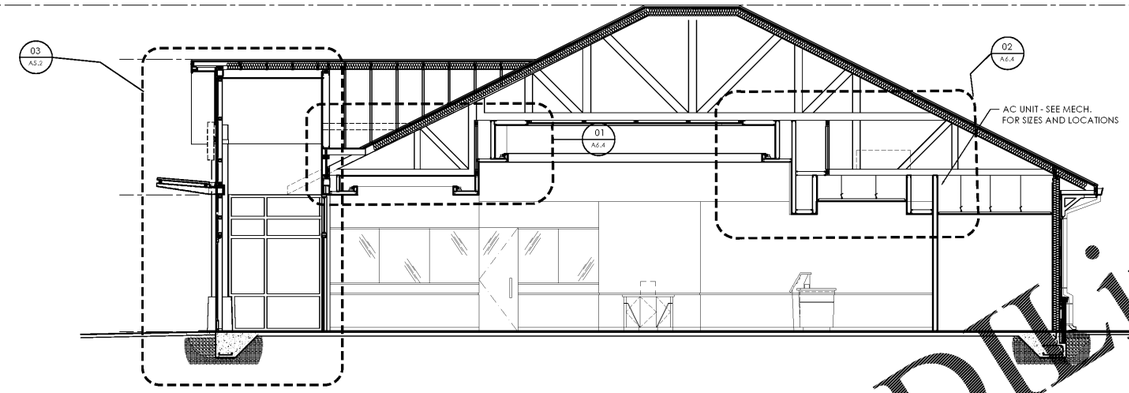

1 A5.1 TRANSVERSE BUILDING SECTION
3/16" = 1'-0"

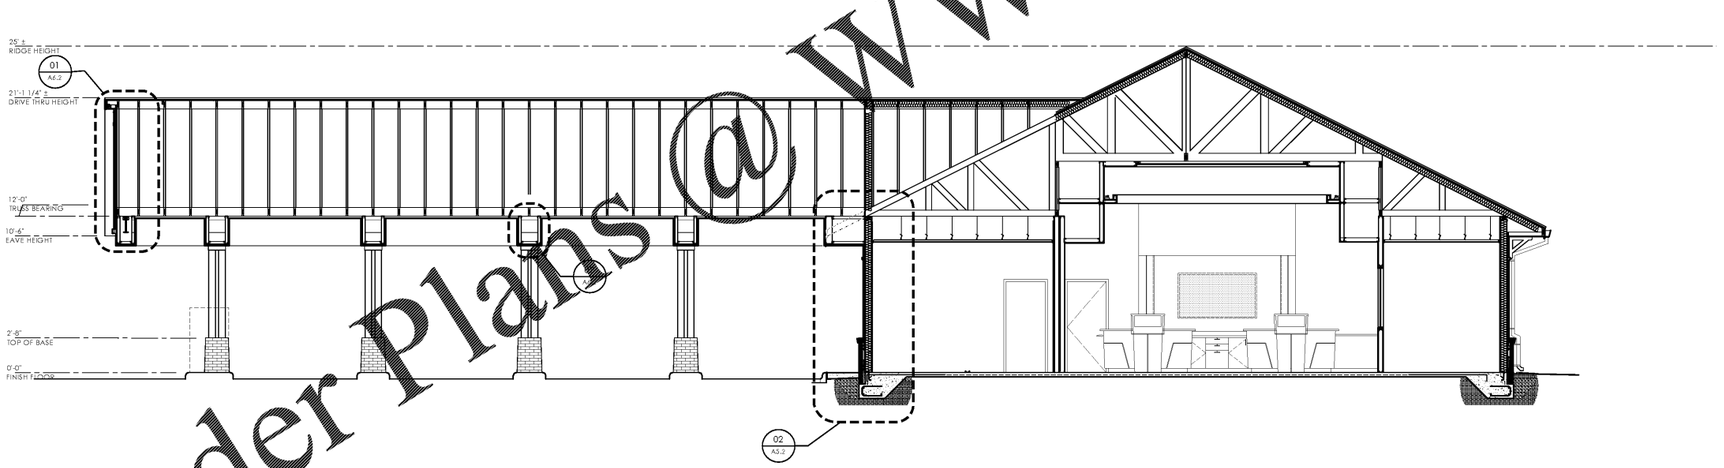

2 A5.1 LONGITUDINAL SECTION
3/16" = 1'-0"

Order Plans @ WWW.LDKline.com

heridon huckestein architects, PC
architecture . planning . interior design
2126 Morris Avenue
Birmingham, AL 35203
Phone (205) 322-1751
Fax (205) 322-1778
email info@hplusha.com
www.hplusha.com

A New Branch Bank for
TYNDALL FEDERAL CREDIT UNION
Dothan, Alabama

RELEASES / DESCRIPTION / DATES

NOT FOR CONSTRUCTION ☐
RELEASED FOR CONSTRUCTION ■

DATE	06.23.2020
DRAWN	---
CHECKED	---
APPROVED	H+HA

PROJECT NUMBER
20012.01

SHEET TITLE
BUILDING SECTIONS

DRAWING NO.
A5.1

COPYRIGHT © NOTICE - 2020 heridon + huckestein architects, PC