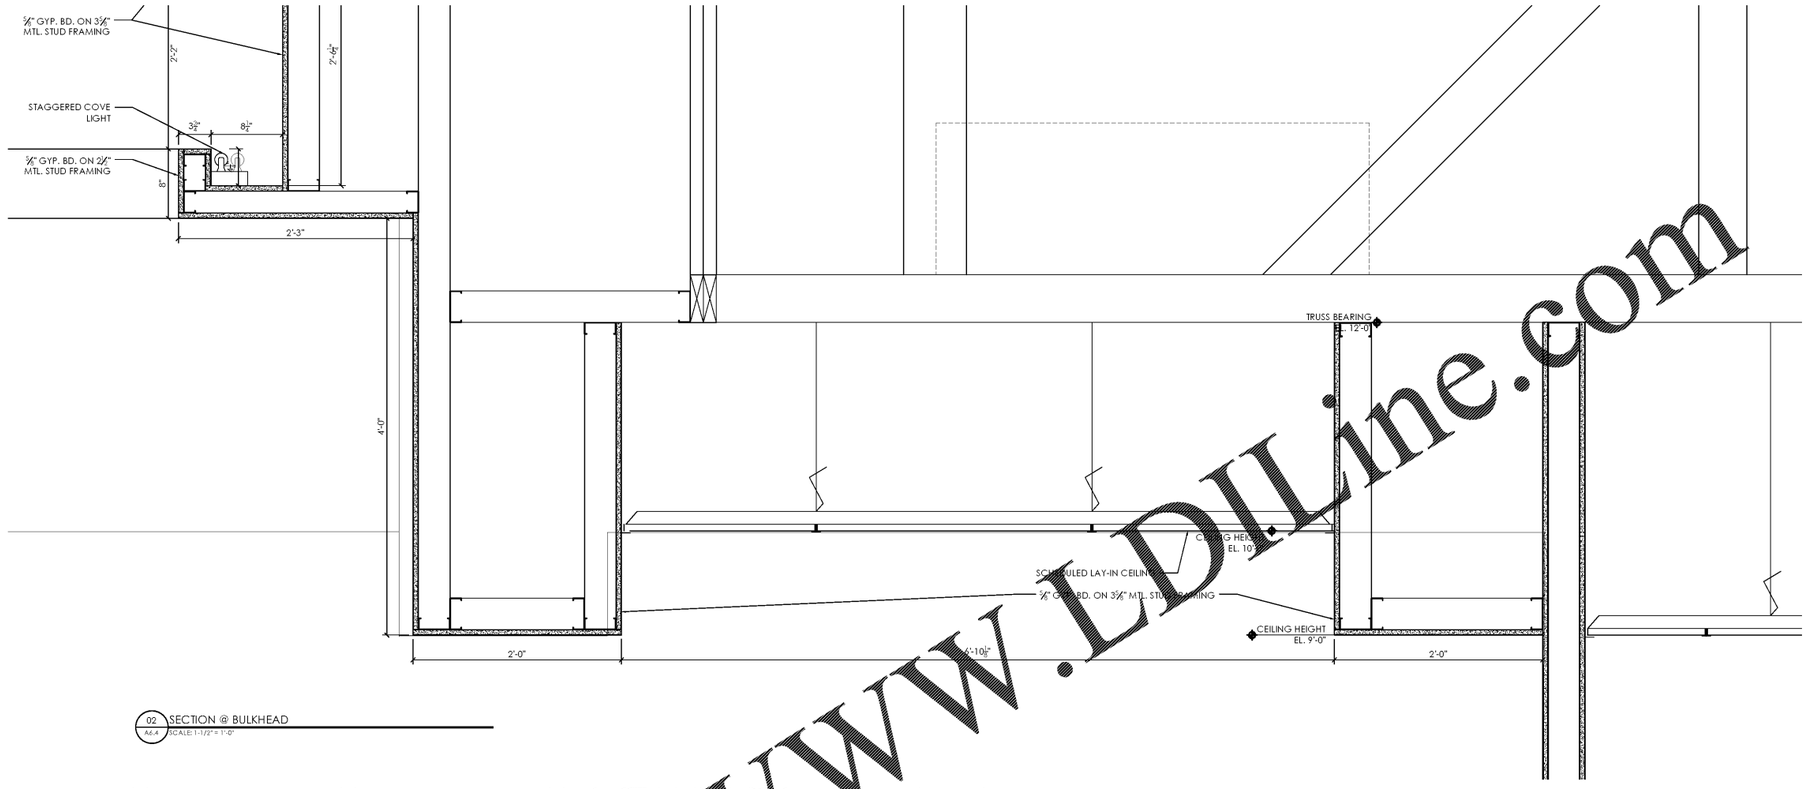

02 SECTION @ BULKHEAD
A6.4 SCALE: 1-1/2" = 1'-0"

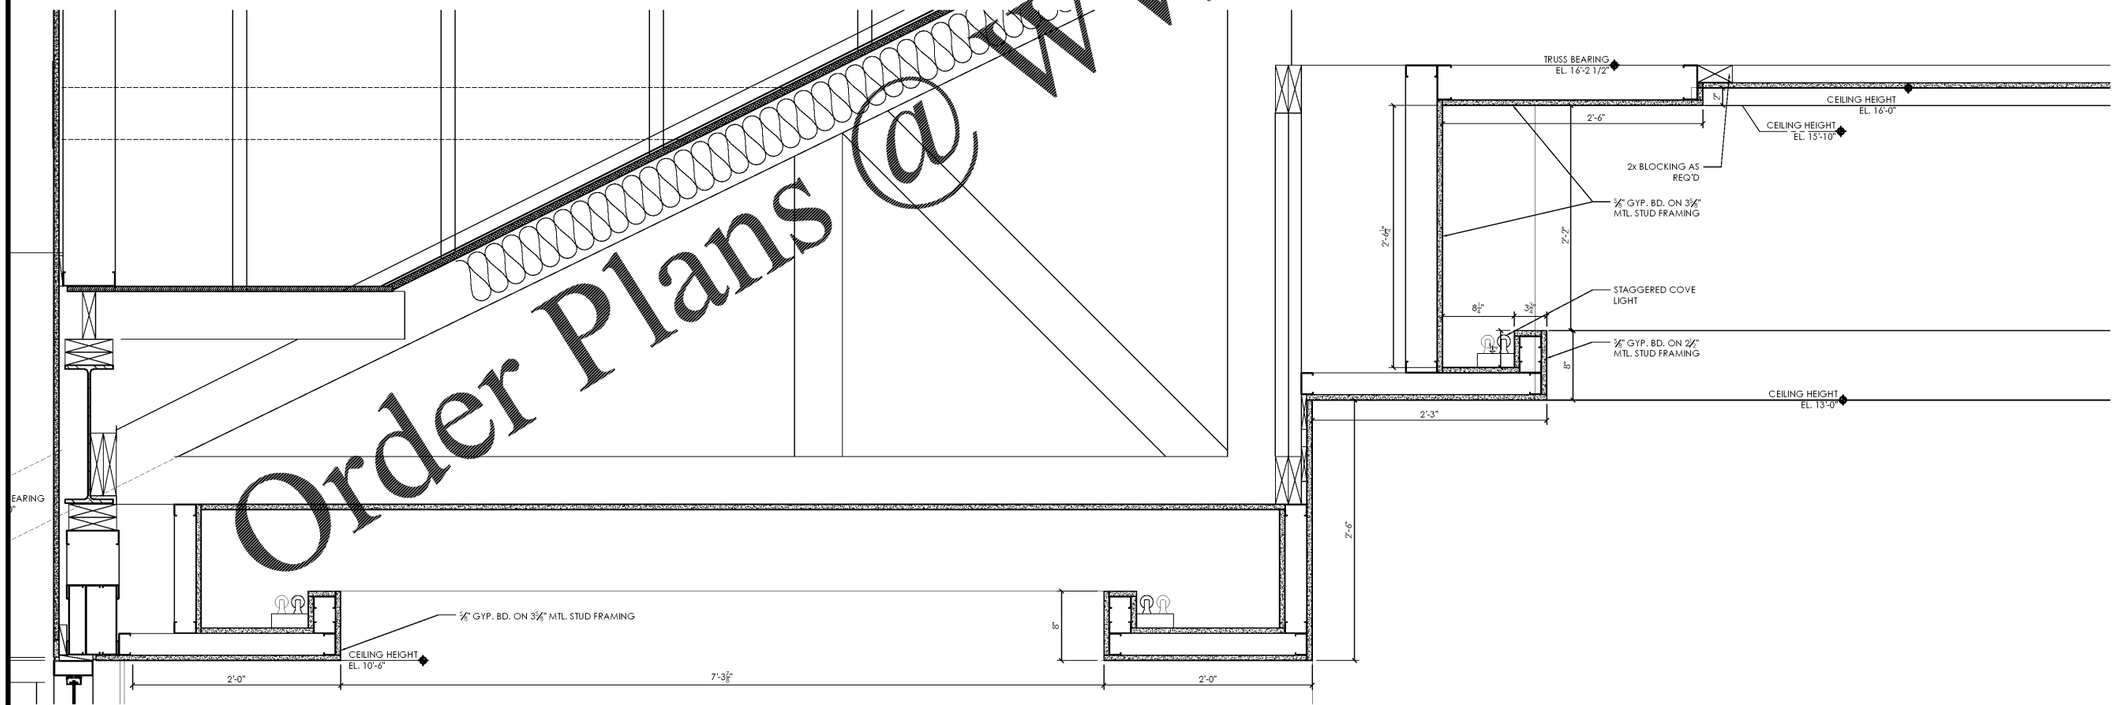

01 SECTION @ BULKHEAD
A6.4 SCALE: 1-1/2" = 1'-0"

Order Plans @ WWW.LDILine.com

hendon huckestein architects, PC
architecture . planning . interior design
2126 Morris Avenue
Birmingham, AL 35203
Phone (205) 322-1751
Fax (205) 322-1778
email info@hplusha.com
www.hplusha.com

A New Branch Bank for
Tyndall
FEDERAL CREDIT UNION
Dothan, Alabama

RELEASES / DESCRIPTION / DATES

NOT FOR CONSTRUCTION ☐
RELEASED FOR CONSTRUCTION ■

DATE	06.23.2020
DRAWN	---
CHECKED	---
APPROVED	H+HA

PROJECT NUMBER 20012.01

SHEET TITLE
SECTION DETAILS

DRAWING NO. A6.4

COPYRIGHT © NOTICE - 2020 hendon + huckestein architects, PC