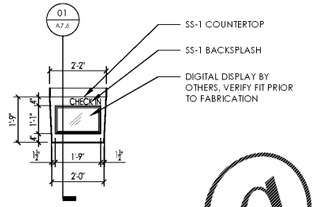

05 CHECK IN STATION - MONITOR PLAN
3/8" = 1'-0"

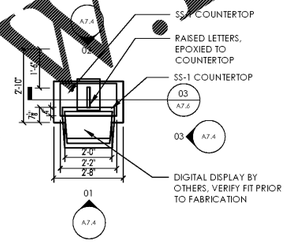

04 CHECK IN STATION - PLAN
3/8" = 1'-0"

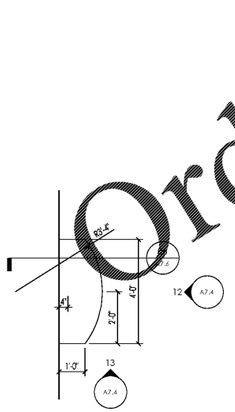

03 ENLARGED PLAN - COFFEE BAR
3/8" = 1'-0"

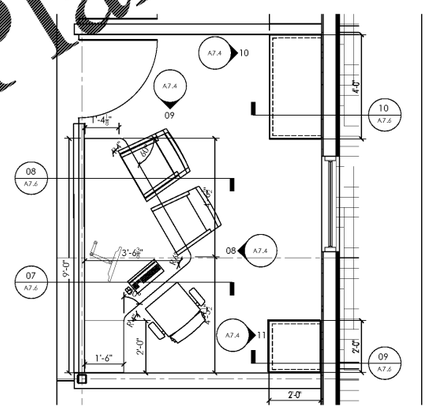

02 ENLARGED PLAN - FSR WORKSTATION
3/8" = 1'-0"

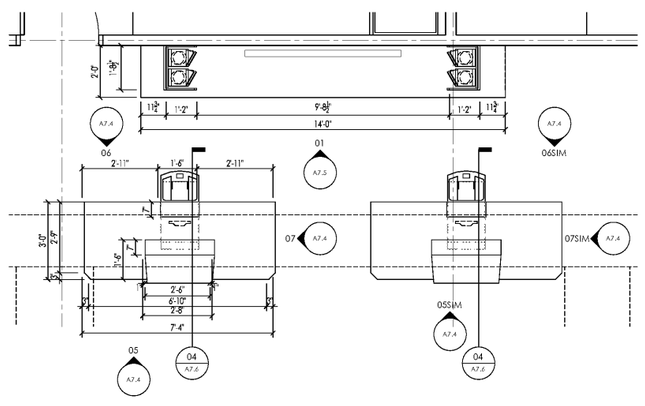

01 ENLARGED PLAN - TELLER AREA
3/8" = 1'-0"

Order Plans @ WWW.LDILine.com

COPYRIGHT NOTICE - 2020 Hendon + Huckestein architects, PC

hendon huckestein architects, PC
architecture . planning . interior design
2126 Morris Avenue
Birmingham, AL 35203
Phone (205) 322-1751
Fax (205) 322-1778
email info@hplusha.com
www.hplusha.com

A New Branch Bank for
Tyndall FEDERAL CREDIT UNION
Dothan, Alabama

RELEASES / DESCRIPTION / DATES

NOT FOR CONSTRUCTION ☐
RELEASED FOR CONSTRUCTION ■

DATE	06.23.2020
DRAWN	---
CHECKED	---
APPROVED	H+HA

PROJECT NUMBER 20012.01

SHEET TITLE
MILLWORK PLANS

DRAWING NO. A7.3