LBYD, Inc.
Civil and Structural Engineers
880 Montclair Road
Suite 900
Birmingham, AL 35213
Main (205) 251-4500
PROJECT NO.
101-20-120.001
© copyright 2020
These drawings and design intent are the sole property of LBYD, Inc. which may not be reproduced without written permission

ALABAMA LICENSED 6-23-2020 No. 27493-E PROFESSIONAL ROBERT O. WHITE

hendon huckestein architects, PC
architecture . planning . interior design
2126 Morris Avenue
Birmingham, AL 35203
Phone (205) 322-1751
Fax (205) 322-1778
email info@hplusha.com
www.hplusha.com

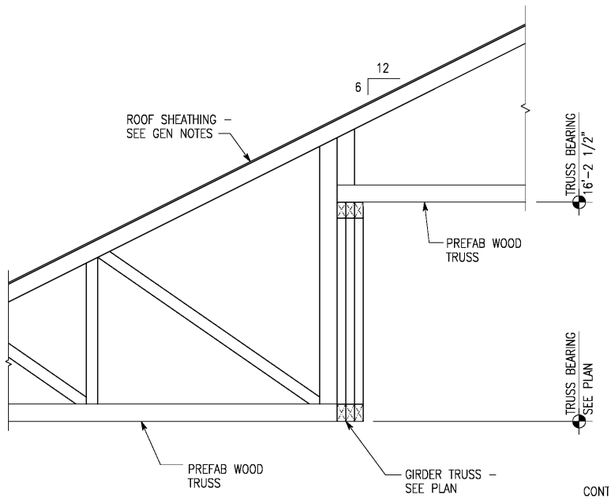

1 Section
S3.2 3/4"=1'-0"

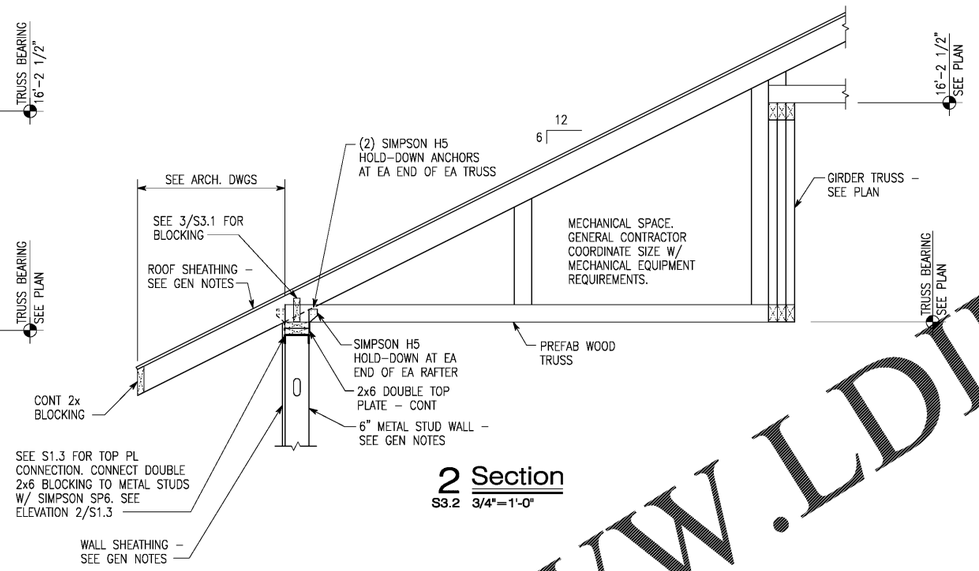

2 Section
S3.2 3/4"=1'-0"

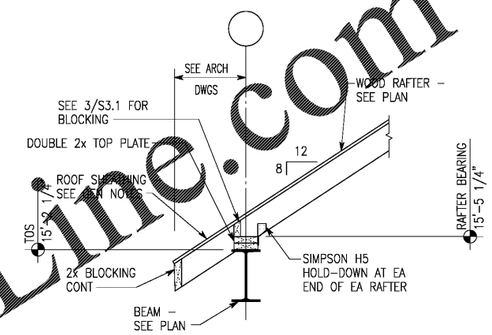

4 Section
S3.2 3/4"=1'-0"

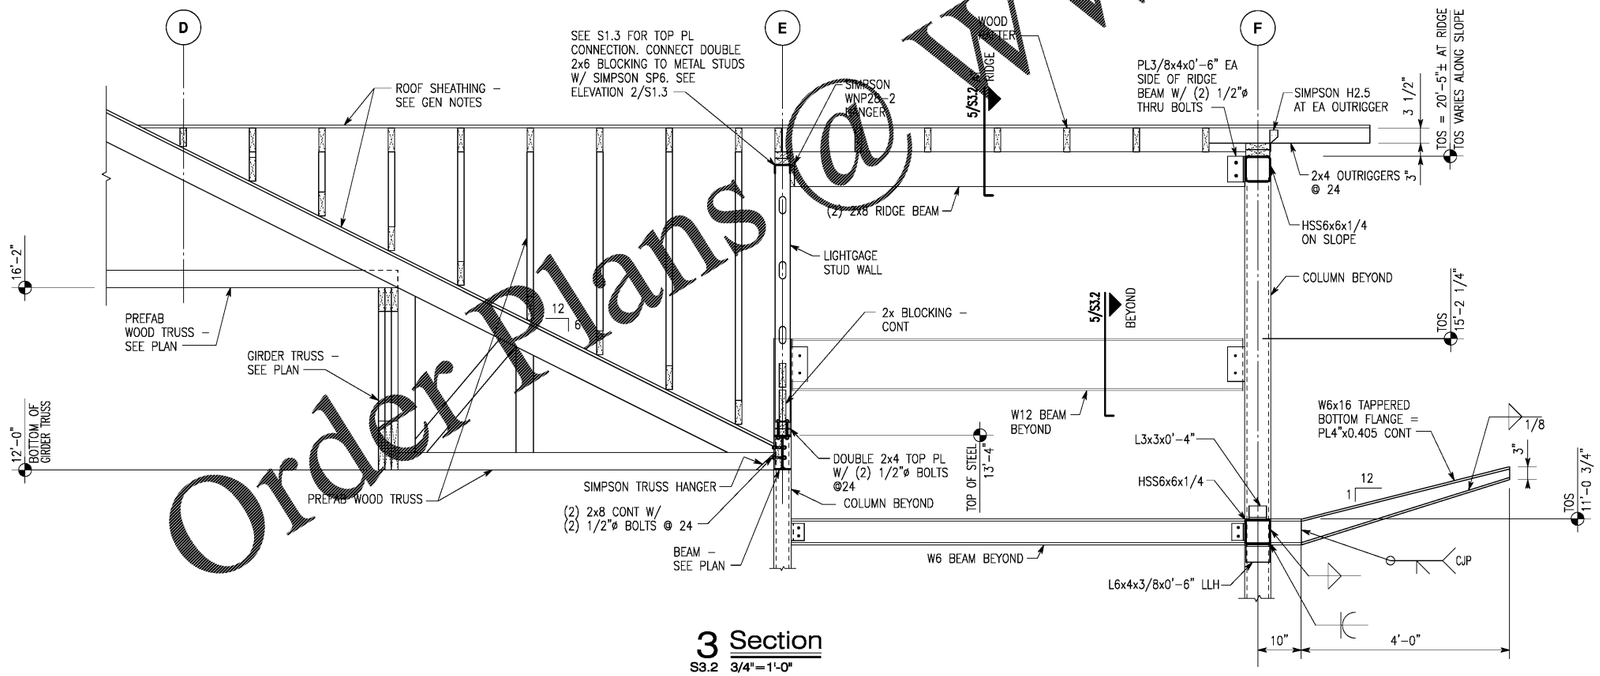

3 Section
S3.2 3/4"=1'-0"

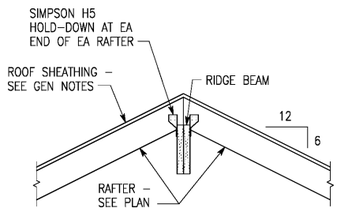

5 Section
S3.2 3/4"=1'-0"

A New Branch Bank for
Tyndall
FEDERAL CREDIT UNION
Dothan, Alabama

RELEASES / DESCRIPTION / DATES

NOT FOR CONSTRUCTION ☐
RELEASED FOR CONSTRUCTION ■

DATE	06.23.2020
DRAWN	GVA
CHECKED	WAW
APPROVED	ROW

PROJECT NUMBER 20012.01

SHEET TITLE
SECTIONS

DRAWING NO.
S3.2

Order Plans @ WWW.LDILine.com