CONSULTING CONSTRUCTION ENGINEERING, LLC
1028 23rd Street South
Birmingham, Alabama 35205
Phone: (205) 352-2500 Δ Web: www.cce-eng.com
CCE No. 20HHA05 Date: Jun 23, 2020
File: EL-01.dwg Time: 7:19:08 pm

ABAMA No. 8068 PROFESSIONAL ENGINEER FRANK M. CATER
6/23/2020

hendon huckestein architects, PC
architecture . planning . interior design
2126 Morris Avenue Birmingham, AL 35203
Phone (205) 322-1751
Fax (205) 322-1778
email info@hpluha.com
www.hpluha.com

A New Branch Bank for
Tyndall FEDERAL CREDIT UNION
Dothan, Alabama

PLAN NOTES THIS SHEET:

1. 'W2' (WALL MOUNTED LANE SIGNAGE LIGHT FIXTURE – CANOPY AREA). PROVIDE 3 POSITION SWITCH (CLOSED/OPEN/OFF) FOR FIXTURES AND LOCATE SWITCHES IN TELLER AREA. VERIFY LOCATION OF SWITCH WITH OWNER. TYPICAL FOR ALL 'W2' FIXTURES
2. ELECTRICAL CONTRACTOR TO VERIFY EXACT LOCATION AND MOUNTING HEIGHT OF 3 POSITION SWITCH FOR 'W2' FIXTURES AT DRIVE THRU LANES 1–4.

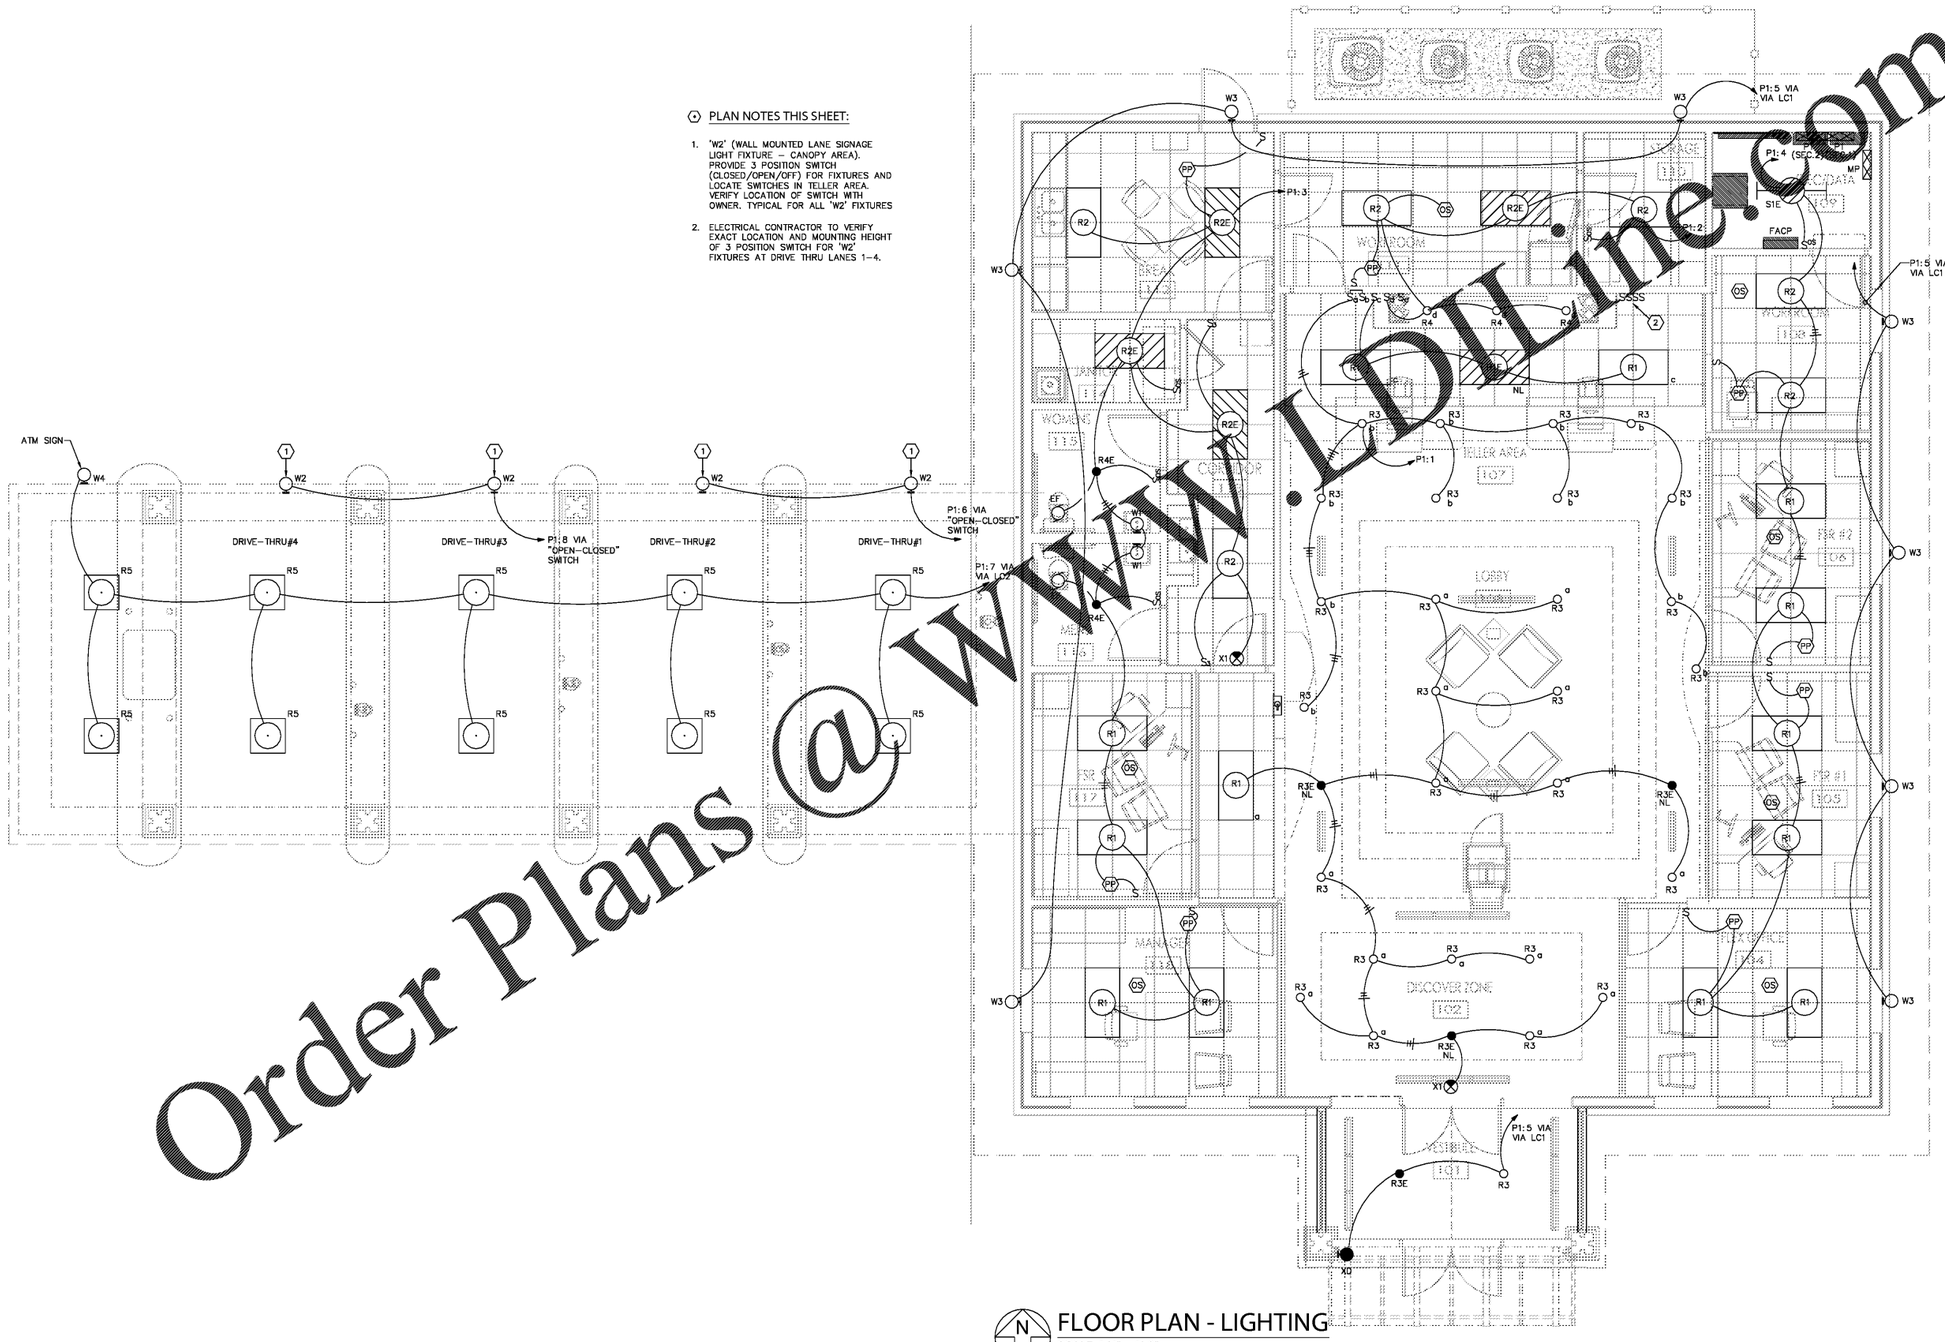

FLOOR PLAN - LIGHTING
SCALE: 1/4" = 1'-0"

RELEASES / DESCRIPTION / DATES

NOT FOR CONSTRUCTION ☐
RELEASED FOR CONSTRUCTION ■

DATE	06.23.2020
DRAWN	---
CHECKED	---
APPROVED	H+HA

PROJECT NUMBER 20012.01

SHEET TITLE
FLOOR PLAN - LIGHTING

DRAWING NO. E2.01

Order Plans @ WWW.LDLine.com

COPYRIGHT © NOTICE - 2020 Hendon + Huckestein architects, PC