CONSULTING CONSTRUCTION ENGINEERING, LLC
1028 23rd Street South
Birmingham, Alabama 35205
Phone: (205) 352-2500 Δ Web: www.cce-eng.com
CCE No. 20HHA06 Date: Jun 23, 2020
File: EA-01.dwg Time: 7:21:09 pm

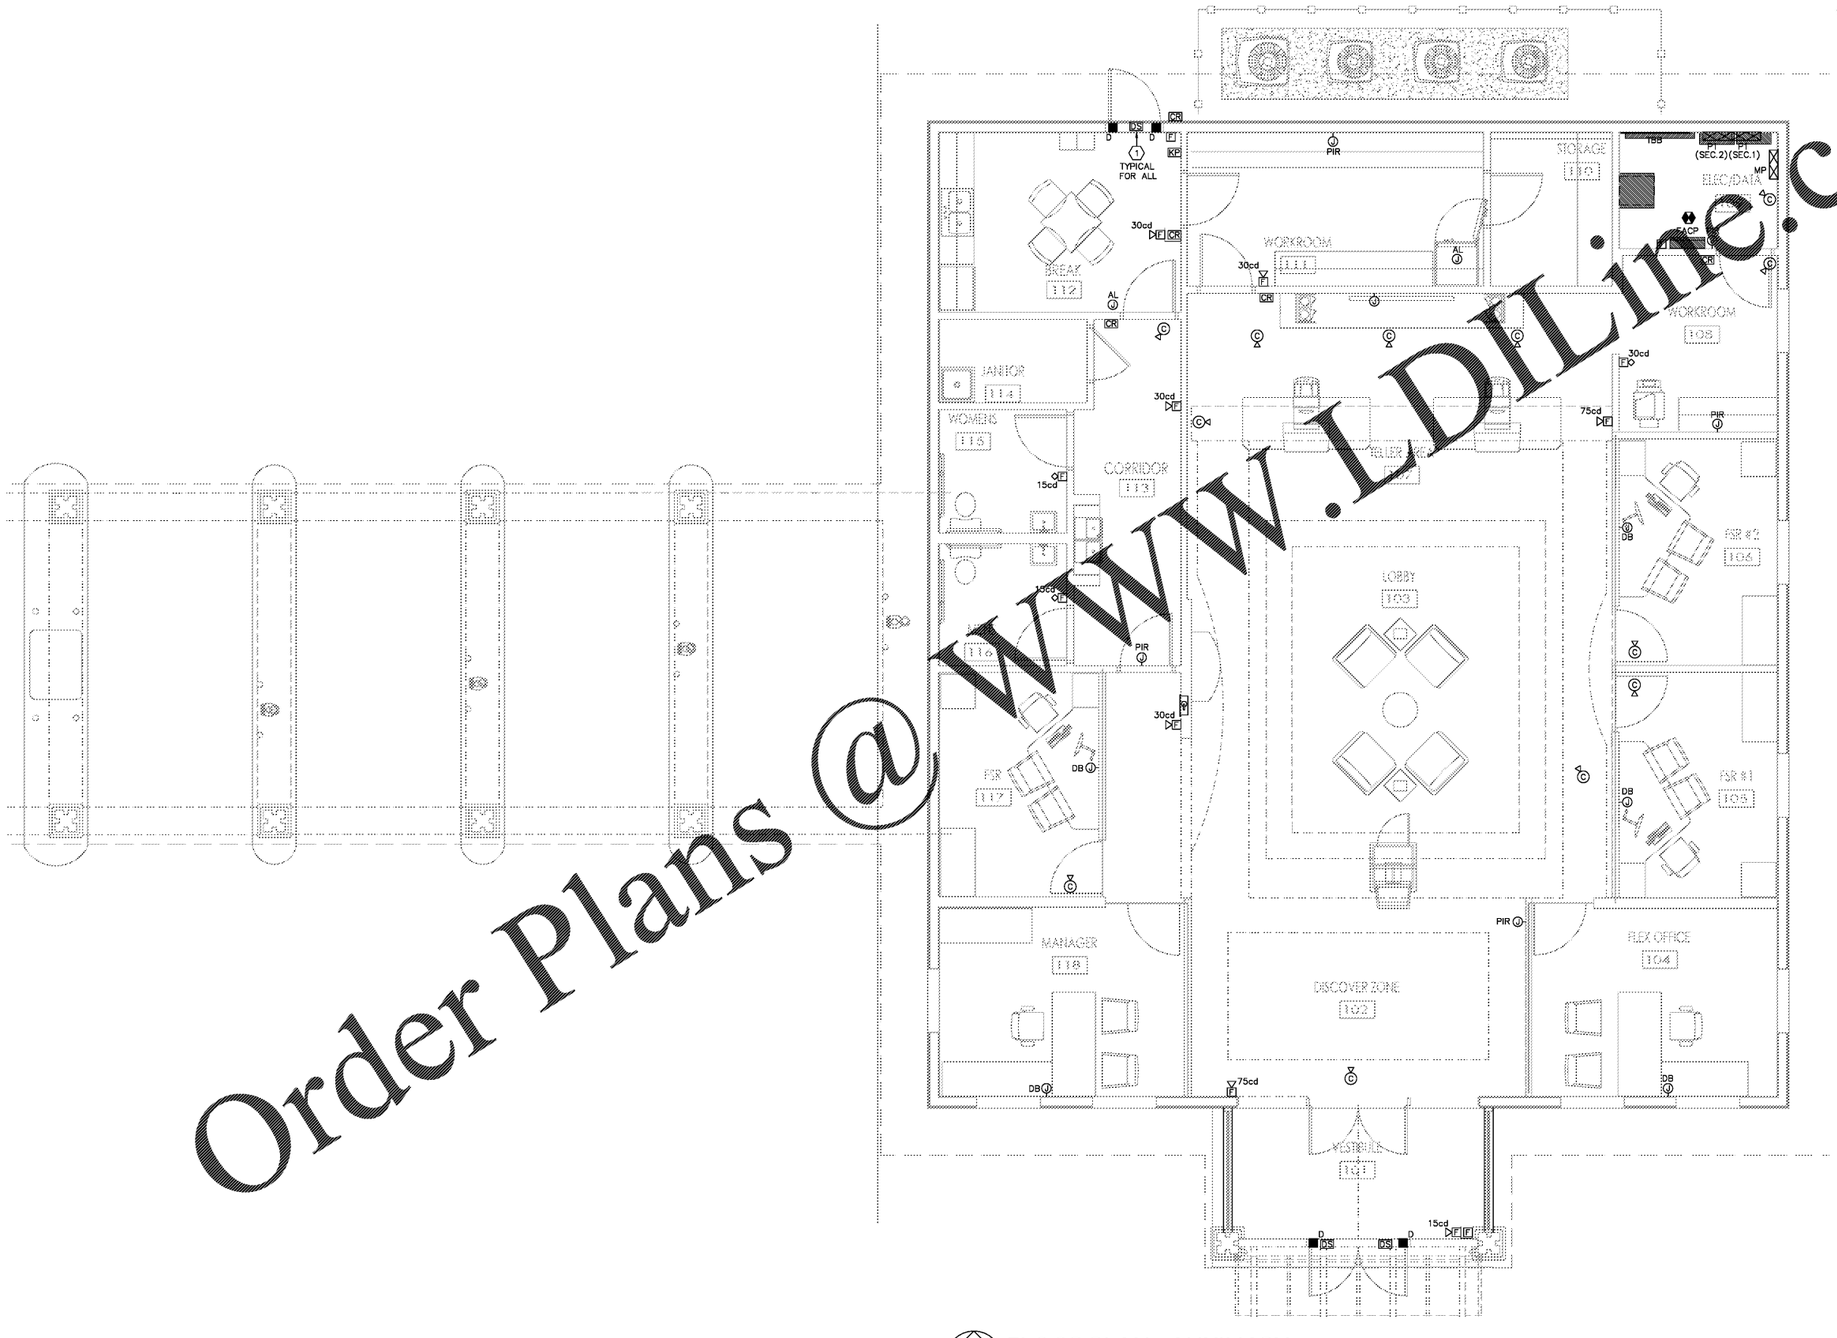

FLOOR PLAN - AUXILIARY
SCALE: 1/4" = 1'-0"

PLAN NOTES THIS SHEET:

1. PROVIDE CONDUIT ROUGH-INS FOR DOOR SECURITY. COORDINATED ROUGH-IN REQUIREMENTS WITH MANUFACTURER PRIOR TO ANY WORK. SEE ROUGH-IN DETAIL ON SHEET E0.03.

Order Plans @ WWW.LDLine.com

ABAMA No. 8068 PROFESSIONAL ENGINEER FRANK M. CATER
6/23/2020

hendon huckestein architects, PC
architecture . planning . interior design
2126 Morris Avenue Birmingham, AL 35203
Phone (205) 322-1751
Fax (205) 322-1778
email info@hpluha.com
www.hpluha.com

A New Branch Bank for
Tyndall FEDERAL CREDIT UNION
Dothan, Alabama

RELEASES / DESCRIPTION / DATES

NOT FOR CONSTRUCTION ☐
RELEASED FOR CONSTRUCTION ■

DATE 06.23.2020
DRAWN ---
CHECKED ---
APPROVED H+HA

PROJECT NUMBER 20012.01

SHEET TITLE
FLOOR PLAN - AUXILIARY

DRAWING NO. E4.01

COPYRIGHT © NOTICE - 2020 hendon + huckestein architects, PC