ROOF PLAN NOTES:

1. REFER TO SPECIFICATIONS FOR ROOFING MANUFACTURER AND INFORMATION.
2. CONTRACTOR SHALL PAINT ALL UNSCREENED ROOF EQUIPMENT TO MATCH ROOFING MEMBRANE.
3. CONTRACTOR SHALL SUBMIT SHOP DRAWINGS FOR PARAPET FLASHING FOR REVIEW PRIOR TO FABRICATION.
4. ROOFING TO BE INSTALLED PER MANUFACTURERS SPECIFICATIONS.
5. FLASHING AND ROOFING DETAILS - BECAUSE ROOFING MANUFACTURERS HAVE DIFFERENT DETAILS FOR INSTALLATION OF THEIR ROOF SYSTEMS, FLASHING CONDITIONS, ETC. THE DETAILS SHOWN ON THE DRAWINGS ARE TO BE CONSIDERED DESIGN INTENT. ITEMS SUCH AS PARAPET FLASHING, CANTS, BLOCKING, ROOF PENETRATIONS, AND EXPANSION JOINTS ARE TO BE INSTALLED PER MANUFACTURERS DETAILS. THE CONTRACTOR IS TO SUBMIT MANUFACTURERS STANDARD DETAILS TO ARCHITECT PRIOR TO THE BEGINNING OF WORK.
6. REFER TO STRUCTURAL DRAWINGS FOR DECK BEARING ELEVATION AT ROOF STRUCTURE.
7. REFER TO MECHANICAL, PLUMBING, AND ELECTRICAL DRAWINGS FOR ADDITIONAL ITEMS ON OR THROUGH ROOF.
8. CLEAN ROOF OF ALL CONSTRUCTION DEBRIS DURING CONSTRUCTION AND AT PROJECT COMPLETION.

REFLECTED CEILING PLAN NOTES:

1. REFER TO MECHANICAL DRAWINGS FOR HVAC PLAN, SECTIONS, DUCT SIZES, SUPPLY AND RETURN AIR GRILLE SIZES.
2. REFER TO ELECTRICAL DRAWINGS FOR LIGHTING LAYOUT, REQUIREMENTS, AND ADDITIONAL FIXTURE INFORMATION.
3. DIMENSIONS ARE TAKEN FROM FACE OF FINISH MATERIAL.
4. FOR EXACT EXTERIOR LIGHT LOCATIONS SEE EXTERIOR ELEVATIONS.
5. LIGHT FIXTURES IN SUSPENDED CEILING SYSTEM SHALL BE FASTENED TO METAL GRID SYSTEM WITH (1) 1/8" BLIND RIVET AT EACH CORNER. EACH CORNER OF THE LIGHT SHALL BE SUPPORTED FROM THE ROOF STRUCTURE WITH #12 GA. GALVANIZED ANNEALED WIRE.
6. SUPPLY AND RETURN DIFFUSERS IN SUSPENDED CEILINGS SHALL HAVE STRAPS AT OPPOSITE SIDES. THERE MAY BE SLACK.
7. COORDINATE LIGHT FIXTURE PLACEMENT WITH MECHANICAL AND STRUCTURAL DRAWINGS.
8. COORDINATE LIGHT FIXTURE PLACEMENT WITH OVERHEAD DOORS TO ENSURE THAT LIGHTS ARE NOT BLOCKED BY DOORS IN THE OPEN POSITION.

CEILING KEY NOTES:

1. GYP. BD. CEILING
2. FIRE SPRINKLER MAIN LINES ARE NOT TO BE DESIGNED/INSTALLED WITHIN THE LOBBY AREAS. INCLUDE MINIMUM REQUIRED SPRINKLER HEADS ONLY.
3. EXPOSED INSULATION, WHITE VINYL FACES

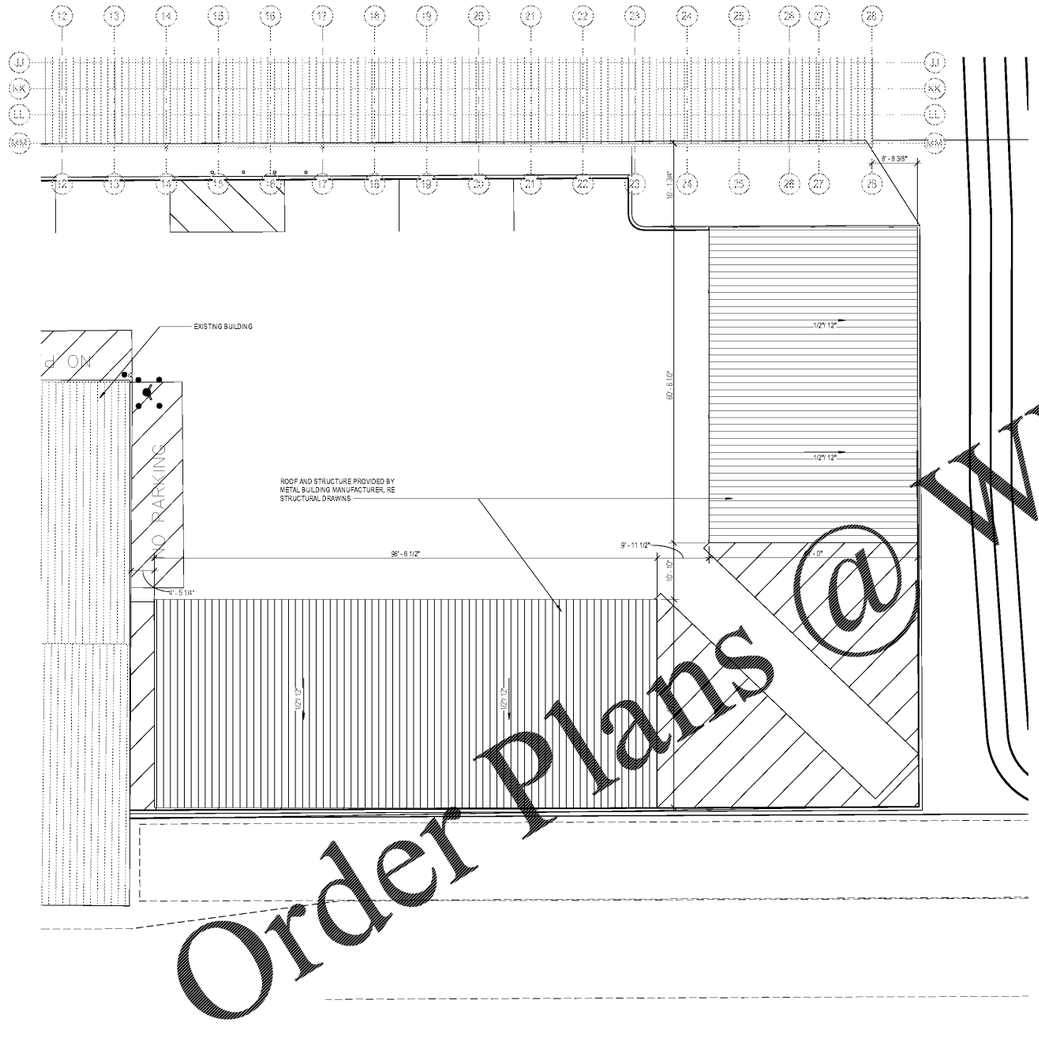

2 RV CANOPIES - ENLARGED PLAN
SCALE: 3/32" = 1'-0"

N

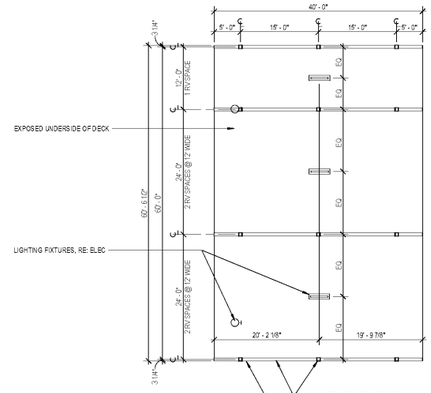

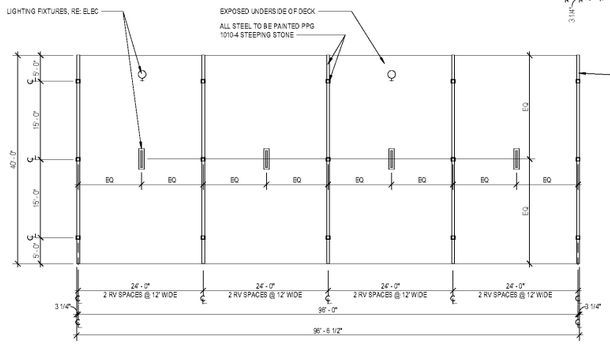

1 RV CANOPIES -RCP
SCALE: 3/32" = 1'-0"

N

Order Plans @ WWW.LDILine.com

Galloway
6162 S. Willow Drive, Suite 320
Greenwood Village, CO 80111
303.770.8884
Galloway.us.com

STAMP

NOT FOR CONSTRUCTION

COPYRIGHT
THESE PLANS ARE AN INSTRUMENT OF SERVICE AND ARE THE PROPERTY OF GALLOWAY, AND MAY NOT BE DUPLICATED, DISCLOSED, OR REPRODUCED WITHOUT THE WRITTEN CONSENT OF GALLOWAY. COPYRIGHTS AND INFRINGEMENTS WILL BE ENFORCED AND PROSECUTED.

Public Storage

PUBLIC STORAGE
SEMINOLE COUNTY, FL

PS#28091

2431 S. Orange Blossom Trail
Apopka, FL

#	Date	Issue/Description
1	04/24/2020	2ND PERMIT SUBMITTAL

Project No:	PS0000091
Drawn By:	KN
Checked By:	KKS

ENLARGED RV CANOPY PLAN AND RCP

A1.04

[BIM360://PS091 - FL Apopka Enservice Corp/Apopka_ARCH_CENTRAL.rvt
6/11/2020 2:44:19 PM