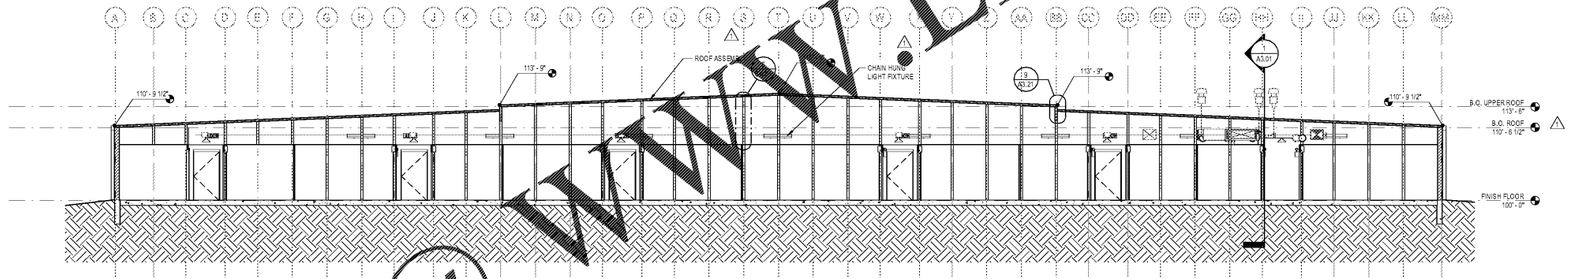

2 NORTH-SOUTH BUILDING SECTION
SCALE: 1/8" = 1'-0"

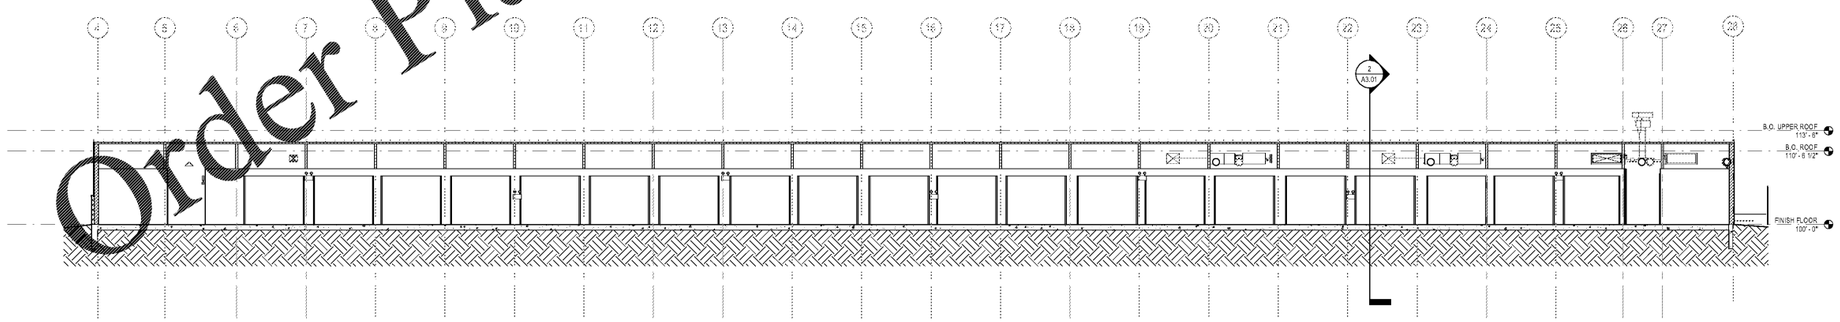

1 WEST-EAST BUILDING SECTION
SCALE: 1/8" = 1'-0"

Order Plans @ WWW.LDILine.com

Galloway
6162 S. Willow Drive, Suite 320
Greenwood Village, CO 80111
303.770.8884
Galloway.us.com

STAMP

NOT FOR CONSTRUCTION

COPYRIGHT
THESE PLANS ARE AN INSTRUMENT OF SERVICE AND ARE THE PROPERTY OF GALLOWAY, AND MAY NOT BE DUPLICATED, DISCLOSED, OR REPRODUCED WITHOUT THE WRITTEN CONSENT OF GALLOWAY. COPYRIGHTS AND INFRINGEMENTS WILL BE ENFORCED AND PROSECUTED.

Public Storage

PUBLIC STORAGE
SEMINOLE COUNTY, FL

PS#28091

2431 S. Orange Blossom Trail
Apopka, FL

#	Date	Issue/Description
	03/02/2020	PERMIT SUBMITTAL
1	04/24/2020	2ND PERMIT SUBMITTAL

Project No:	PS0000091
Drawn By:	KN
Checked By:	KKS

BUILDING SECTIONS

A3.01

6/11/2020 2:44:25 PM