RCP LEGEND:

- INSULATION, WHITE VINYL FACED
- METAL WIRE MESH - CEILING
- GYP BD - CEILING
- EXIT LIGHT WITH BACK UP BATTERY
- EMERGENCY BATTERY LIGHT
- SURFACE MOUNTED WALL FIXTURE
- 4'X1'-8" LED STRIP LIGHT FIXTURE REF ELECTRICAL FOR TYPE

REFERENCE LEGEND

WALL IDEN	REF SHEET A3.01
DOOR IDEN	REF SHEET A7.01
PLM FIXTURE IDEN	REF SPEC
SIGNAGE IDEN	REF SHEET A6.02
FINISH IDEN	REF SHEET A7.01a

FINISH LEGEND

FC	POLISHED CONCRETE	SPEC 03 35 00
GB	WALL BRD BOARD	SPEC 09 29 13
PT	PAT WALL	SPEC 09 91 00
GC	GYPSUM BOARD CEILING	SPEC 09 29 00
PT	INTERIOR PAINTING	SPEC 09 91 00

REFLECTED CEILING PLAN NOTES:

1. REFER TO MECHANICAL DRAWINGS FOR HVAC PLAN, SECTIONS, DUCT SIZES, SUPPLY AND RETURN AIR GRILLE SIZES.
2. REFER TO ELECTRICAL DRAWINGS FOR LIGHTING LAYOUT, REQUIREMENTS, AND ADDITIONAL FIXTURE INFORMATION.
3. DIMENSIONS ARE TAKEN FROM FACE OF FINISH MATERIAL.
4. FOR EXACT EXTERIOR LIGHT LOCATIONS SEE EXTERIOR ELEVATIONS.
5. LIGHT FIXTURES IN SUSPENDED CEILING SYSTEM SHALL BE FASTENED TO METAL GRID SYSTEM WITH (1) 1/8" BLIND RIVET AT EACH CORNER. EACH CORNER OF THE LIGHT SHALL BE SUPPORTED FROM THE ROOF STRUCTURE WITH #12 GA. GALVANIZED ANNEALED WIRE.
6. SUPPLY AND RETURN DIFFUSERS IN SUSPENDED CEILINGS SHALL HAVE STRAPS AT OPPOSITE SIDES. THESE MAY BE SLACK.
7. COORDINATE LIGHT FIXTURE PLACEMENT WITH MECHANICAL AND STRUCTURAL DRAWINGS.
8. COORDINATE LIGHT FIXTURE PLACEMENT WITH OVERHEAD DOORS TO ENSURE THAT LIGHTS ARE NOT BLOCKED BY DOORS IN THE OPEN POSITION.

CEILING KEY NOTES:

1. GYP. BD. CEILING
2. FIRE SPRINKLER MAIN LINES ARE NOT TO BE DESIGNED/INSTALLED WITHIN THE LOBBY AREAS. INCLUDE MINIMUM REQUIRED SPRINKLER HEADS ONLY.
3. EXPOSED INSULATION, WHITE VINYL FACES

PLAN NOTES:

1. ALL INTERIOR PARTITIONS SHALL EXTEND TO STRUCTURE U/O
2. ALL INTERIOR STUDS AND FURRING TO BE INSTALLED AT 24" O.C. U/O
3. WHERE CERAMIC TILE IS SCHEDULED, 5/8" CEMENTITIOUS BACKER BOARD SHALL BE SUBSTITUTED FOR THE GYP. BD. LAYER.
4. ALL WALLS WITH PLUMBING TO HAVE ACOUSTIC INSULATION
5. ALL GYP. BD. TO HAVE J METAL EDGES, METAL EDGES AT EXPOSED CORNERS, ENDS, TOP & BOTTOM OF WALLS & PENETRATIONS OF M.E.P. OR STRUCTURE. PROVIDE TRIM RINGS AT RD U/O PENETRATIONS.

⚠ 1/A1.01 INTERIOR FINISH, CONTENTS AND FURNISHING SHALL BE PROVIDED IN ACCORDANCE WITH NFPA 101, SECTION 10.2

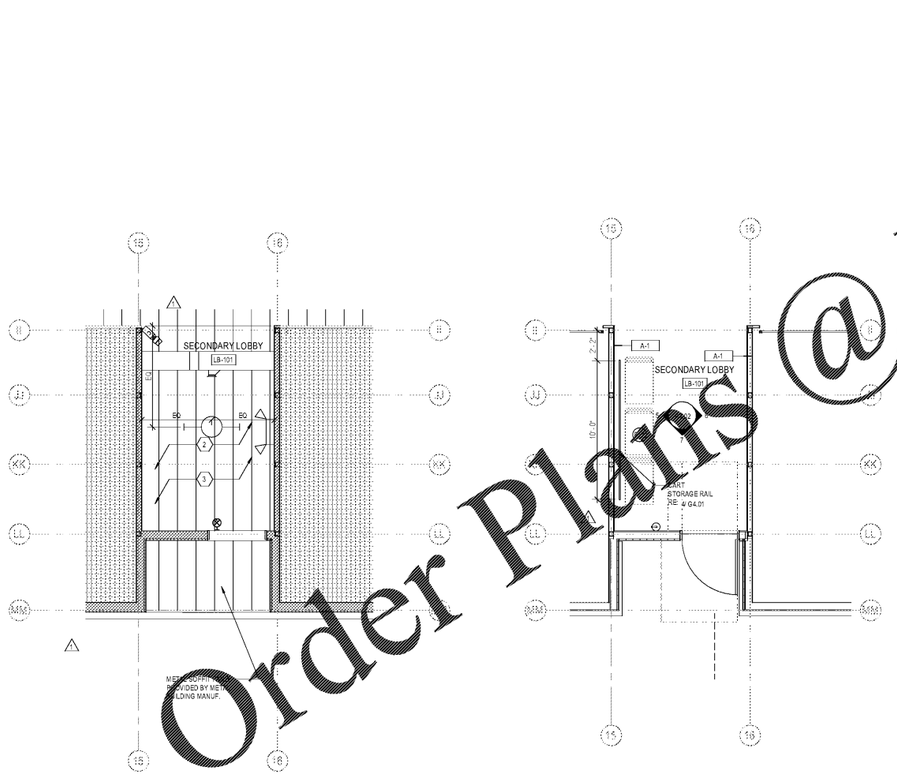

4 SECONDARY LOBBY ENLARGED RCP
SCALE: 1/4" = 1'-0"

3 SECONDARY LOBBY ENLARGED FLOOR PLAN
SCALE: 1/4" = 1'-0"

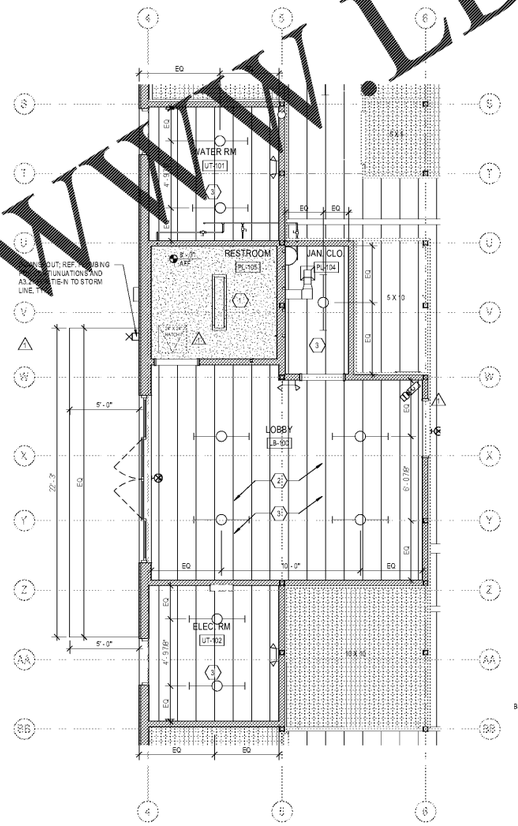

2 LOBBY ENLARGED RCP
SCALE: 1/4" = 1'-0"

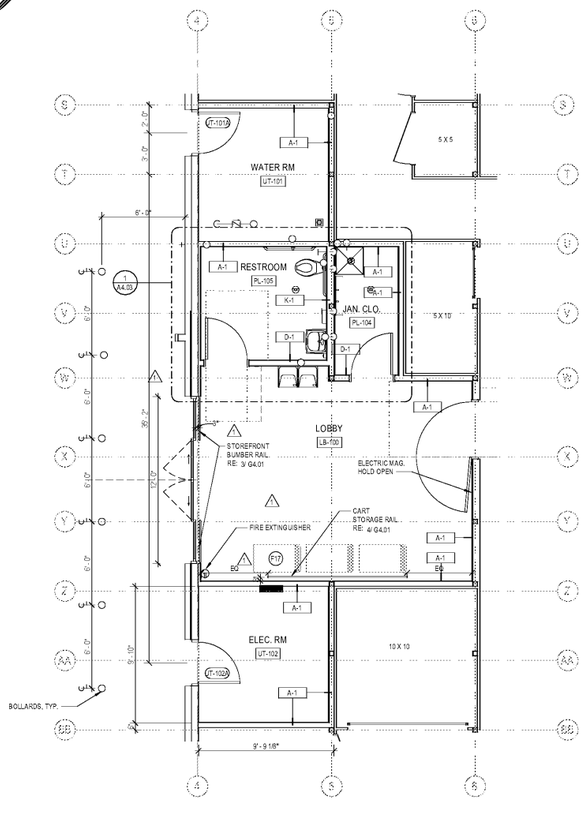

1 LOBBY ENLARGED FLOOR PLAN
SCALE: 1/4" = 1'-0"

Order Plans @ WWW.LDILine.com

Galloway
6162 S. Willow Drive, Suite 320
Greenwood Village, CO 80111
303.770.8884
Galloway.US
STAMP

NOT FOR CONSTRUCTION

COPYRIGHT
THESE PLANS ARE AN INSTRUMENT OF SERVICE AND ARE THE PROPERTY OF GALLOWAY, AND MAY NOT BE DUPLICATED, DISCLOSED, OR REPRODUCED WITHOUT THE WRITTEN CONSENT OF GALLOWAY. COPYRIGHTS AND INFRINGEMENTS WILL BE ENFORCED AND PROSECUTED.

Public Storage

PUBLIC STORAGE
SEMINOLE COUNTY, FL

PS#28091

2431 S. Orange Blossom Trail
Apopka, FL

#	Date	Issue/Description
-	03/02/2020	PERMIT SUBMITTAL
1	04/24/2020	2ND PERMIT SUBMITTAL

Project No:	PS0000391
Drawn By:	KN
Checked By:	KKS

LOBBY ENLARGED PLANS

A4.01

BM:3D:#PS91 - FL Apopka Ecorenick Covell\PS91 Seminole\Arch\PS91_Apopka_ARCH_CENTRAL.rvt
6/11/2020 2:44:30 PM