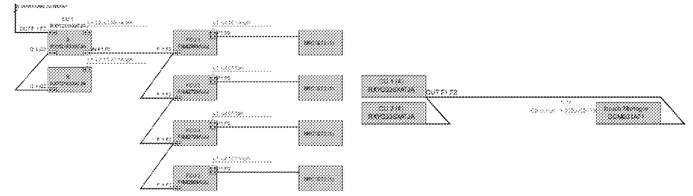

9 WIRING DIAGRAM
SCALE: NTS

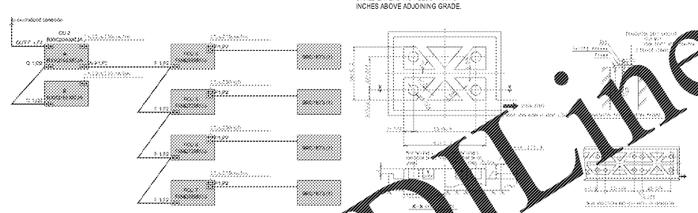

10 WIRING DIAGRAM
SCALE: NTS

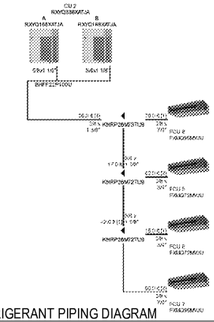

11 REFRIGERANT PIPING DIAGRAM
SCALE: NTS

8 WIRING DIAGRAM
SCALE: NTS

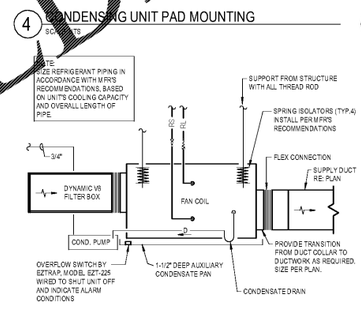

4 CONDENSING UNIT PAD MOUNTING
SCALE: NTS

1 IN-LINE FAN
SCALE: NTS

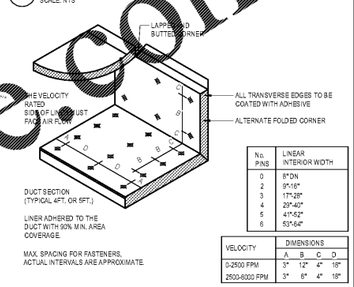

No. PINS	LINEAR INTERIOR WIDTH
0	8" DN
2	9"-16"
3	17"-28"
4	29"-40"
5	41"-52"
6	53"-64"

VELOCITY	DIMENSIONS			
	A	B	C	D
0-2500 FPM	3"	12"	4"	18"
2500-6000 FPM	3"	6"	4"	18"

2 DUCT LINER INSTALLATION
SCALE: NTS

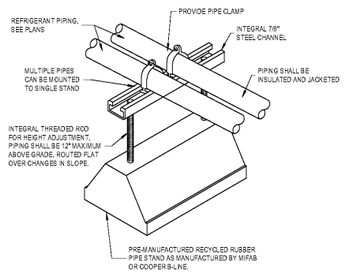

3 PEDESTAL PIPING MOUNT
SCALE: NTS

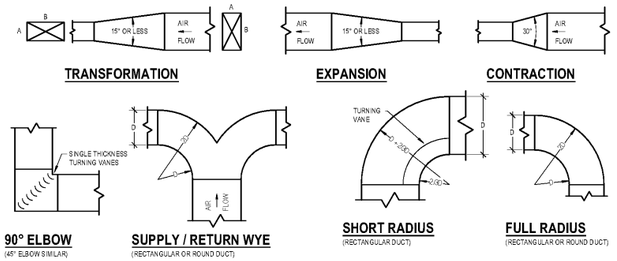

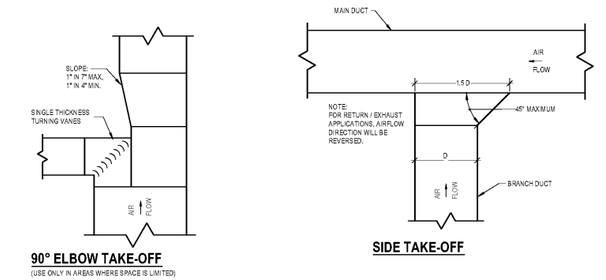

7 DUCTWORK FABRICATION
SCALE: NTS

Order Plans @ WWW.LDLine.com

Galloway
6162 S. Willow Drive, Suite 320
Greenwood Village, CO 80111
303.770.8884
GallowayUS.com

STAMP

NOT FOR CONSTRUCTION

COPYRIGHT
THESE PLANS ARE AN INSTRUMENT OF SERVICE AND ARE THE PROPERTY OF GALLOWAY, AND MAY NOT BE DUPLICATED, DISCLOSED, OR REPRODUCED WITHOUT THE WRITTEN CONSENT OF GALLOWAY. COPYRIGHTS AND INFRINGEMENTS WILL BE ENFORCED AND PROSECUTED.

Public Storage

PUBLIC STORAGE
SEMINOLE COUNTY, FL
PS#28091
2431 Orange Blossom Trail
Apopka, FL

#	Date	Issue/Description
	03/02/2020	PERMIT SUBMITTAL
1	04/24/2020	SECOND SUBMITTAL

Project No:	PS000391
Drawn By:	PJM
Checked By:	ABT

MECHANICAL DETAILS

M5.00

BIM 360:PS391 - FL-Apopka-Seminole County\PS391_SeminoleCo(FL_Apopka,FL).MEP.CO.RP391(FL,CB)RP391.rvt
6/8/2020 1:14:13 PM