KEYED NOTES: ⟨0⟩

1. CONNECT ARCHITECTURAL DOWNSPOUT TO STORM DRAIN PIPING UNDERGROUND. FIELD VERIFY EXACT LOCATIONS WITH ARCHITECTURAL DOWNSPOUTS. FIELD COORDINATE CONNECTION AND INVERT ELEVATION WITH CIVIL. REFER TO DETAIL FOR ADDITIONAL INFORMATION.
2. REFER TO RISER DIAGRAMS FOR MORE INFORMATION ON PIPING IN THIS AREA.

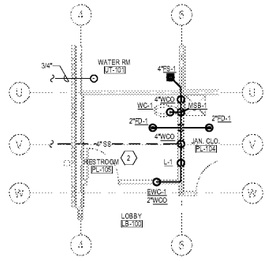

2 ENLARGED PLUMBING UNDERGROUND PLAN
SCALE: 3/16" = 1'-0"

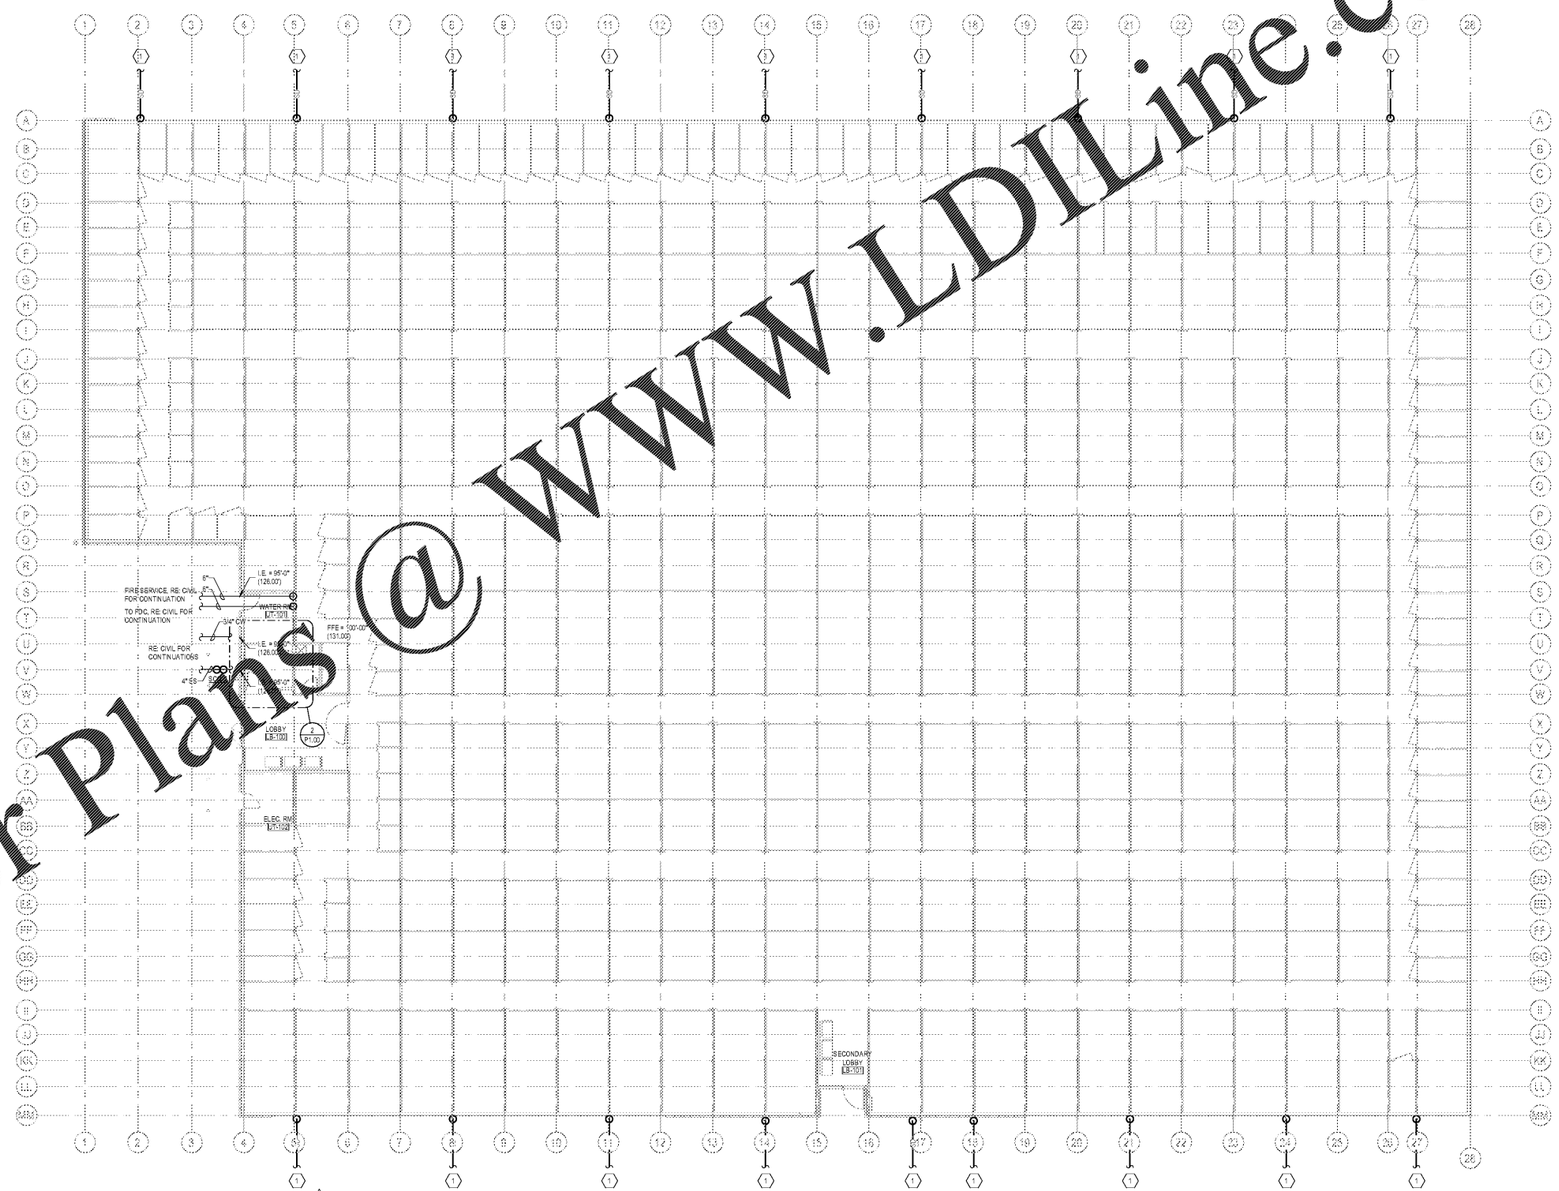

1 PLUMBING UNDERGROUND PLAN
SCALE: 3/32" = 1'-0"

N

Order Plans @ WWW.LDILine.com

Galloway
6162 S. Willow Drive, Suite 320
Greenwood Village, CO 80111
303.770.8884
Galloway.US

STAMP

NOT FOR CONSTRUCTION

COPYRIGHT
THESE PLANS ARE AN INSTRUMENT OF SERVICE AND ARE THE PROPERTY OF GALLOWAY, AND MAY NOT BE DUPLICATED, DISCLOSED, OR REPRODUCED WITHOUT THE WRITTEN CONSENT OF GALLOWAY. COPYRIGHTS AND INFRINGEMENTS WILL BE ENFORCED AND PROSECUTED.

Public Storage

PUBLIC STORAGE
SEMINOLE COUNTY, FL

PS#28091

2431 Orange Blossom Trail
Apopka, FL

#	Date	Issue/Description
	03/02/2020	PERMIT SUBMITTAL
1	04/24/2020	SECOND SUBMITTAL

Project No:	PS000091
Drawn By:	PJM
Checked By:	ABT

PLUMBING UNDERGROUND PLAN

P1.00

6/9/2020 1:14:16 PM