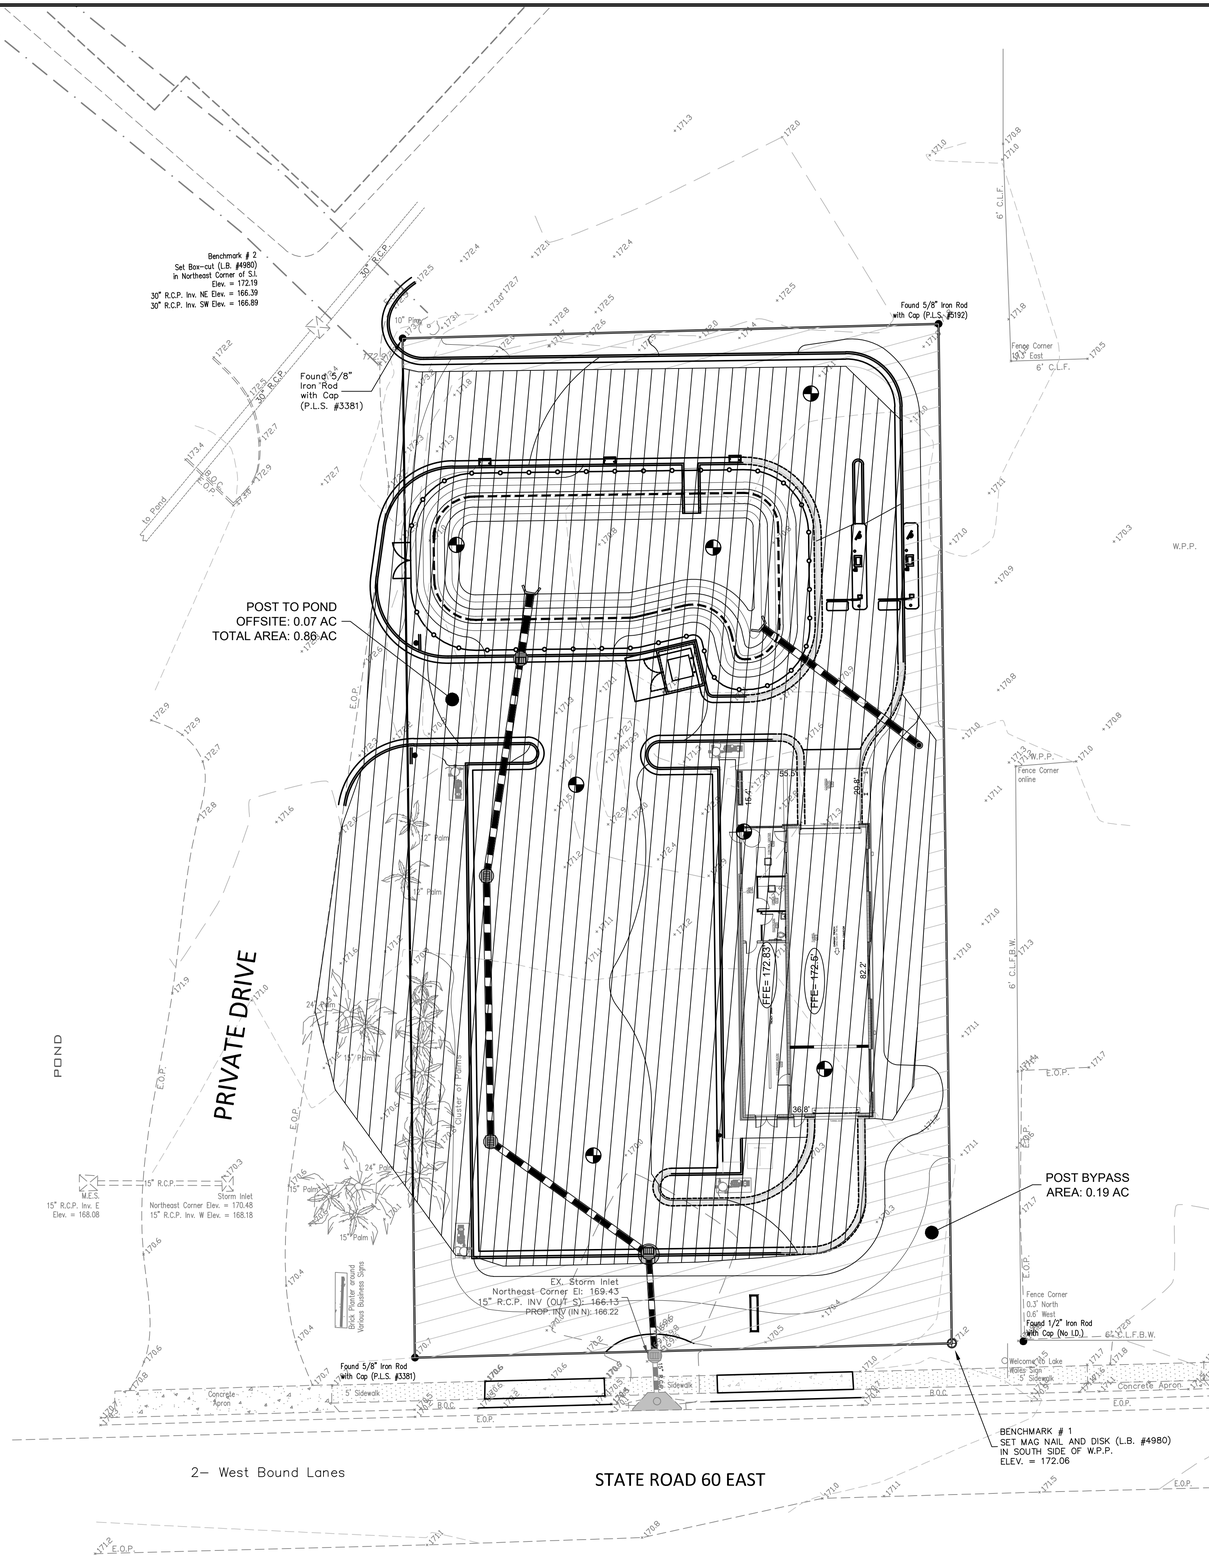

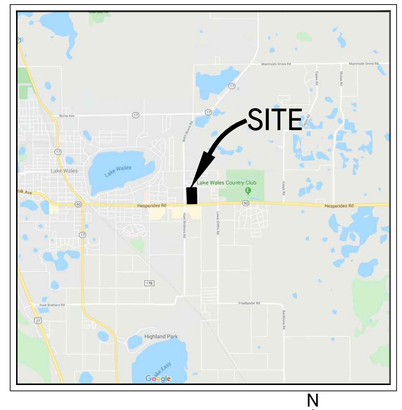

VICINITY MAP

DAVID P. WHITE
No. 67170
STATE OF FLORIDA
PROFESSIONAL ENGINEER
11-20-20

civilOGISTIX
500 SUN VALLEY DRIVE, STE H3, ROSWELL, GA 30076
(404) 594-4403 - civilogistix.com

SHEET TITLE
WATER QUALITY

PROJECT
LAKE WALES CAR WASH
HWY 60
LAKE WALES, 33853 FL

FOR
ALIERON INVESTMENT MANAGEMENT
3401 W GRACE ST STE 101
TAMPA, FL 33607

SHEET NUMBER
WQ

PROJECT NUMBER
19219

DATE
NOVEMBER 27, 2019

REVISIONS

WATER QUALITY

Monday, January 27, 2020, 05:28:22pm (civLXB-PC)
D:\Dropbox (civilogistix)\civilogistix Team\civLX Projects\civLX 19100 - Entire Year 2019 - -\civLX 19219 - Lake Wales Car Wash\19219 CD 01-27-20.dwg [WQ]
Image: X:\Images\19100 Vicinity Map.JPG, D:\Dropbox (civilogistix)\civilogistix Team\civLX Projects\civLX 19100 - Entire Year 2019 - -\civLX 19219 - Lake Wales Car Wash\X:\Images\Vicinity Map.JPG, \\?\Images\19219 Vicinity Map.JPG, (5 more)