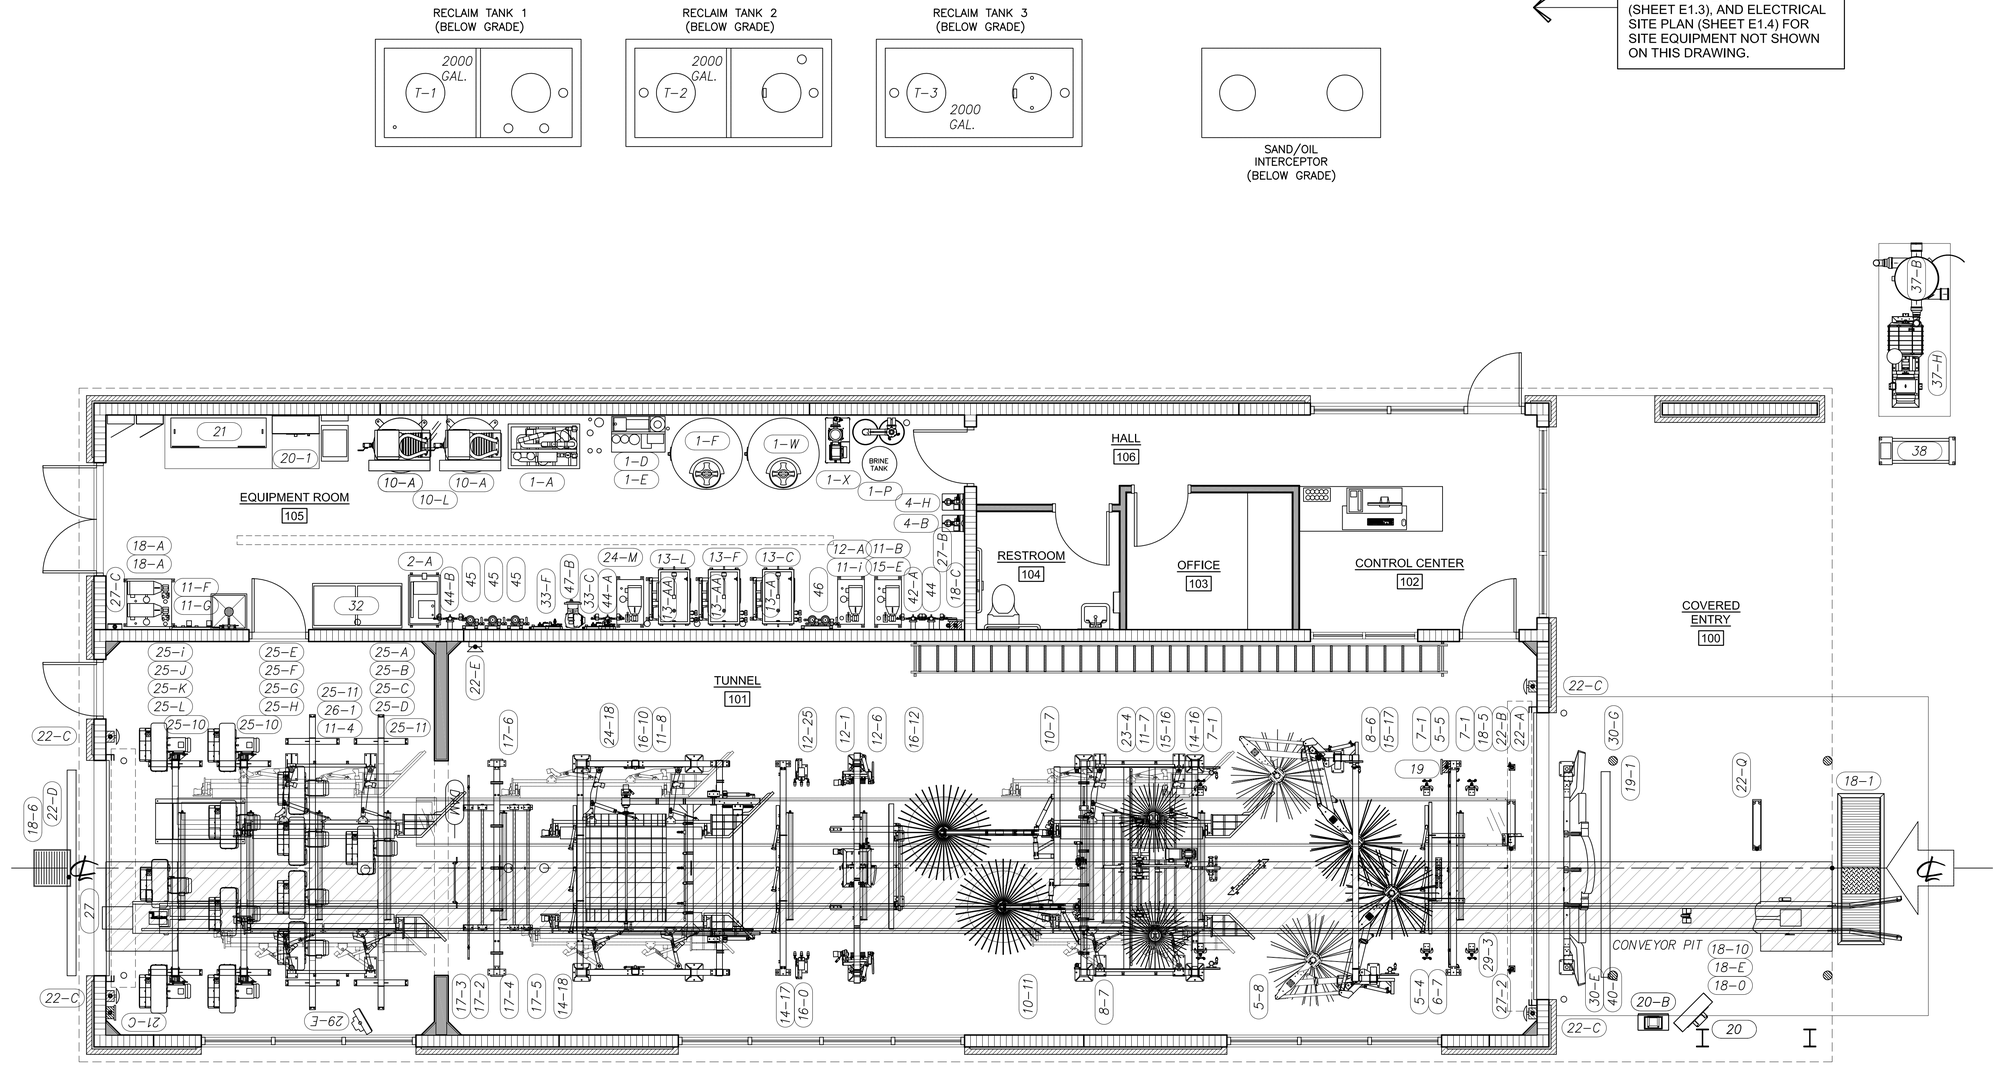

1 EQUIPMENT PLAN
A1.1 SCALE 1/4" = 1'-0"

GENERAL NOTES:

1. REFER TO SHEET A1.1.1 FOR EQUIPMENT SCHEDULES.
2. COORDINATE ALL EQUIPMENT REQUIREMENTS AND INSTALLATION WITH EQUIPMENT VENDOR.

CALIBER CAPITAL CARWASH
LAKE WALES, FLORIDA

EQUIPMENT PLAN

CONN + ARCHITECTS
1960-C Buford Boulevard | Tallahassee, Florida 32308 | 850-878-8784
www.CONNarchitects.com | LC. NO. AA C001662

100% CONSTRUCTION DOCUMENTS

DATE
APR. 27, 2020
DRAWN BY
SAM
REVISED
JOB NO.
19-249-1
DATE
SHEET NUMBER
A1.1

COPYRIGHT @ 2020 CONN & ASSOCIATES, INC. ALL RIGHTS RESERVED. PRINTED IN THE UNITED STATES OF AMERICA.
NO PART OF THESE DOCUMENTS MAY BE REPRODUCED, STORED IN A RETRIEVAL SYSTEM, OR TRANSMITTED, IN ANY FORM OR BY ANY MEANS, ELECTRONIC, MECHANICAL, PHOTOCOPYING, RECORDING, OR OTHERWISE, WITHOUT THE PRIOR WRITTEN PERMISSION OF CONN & ASSOCIATES, INC.