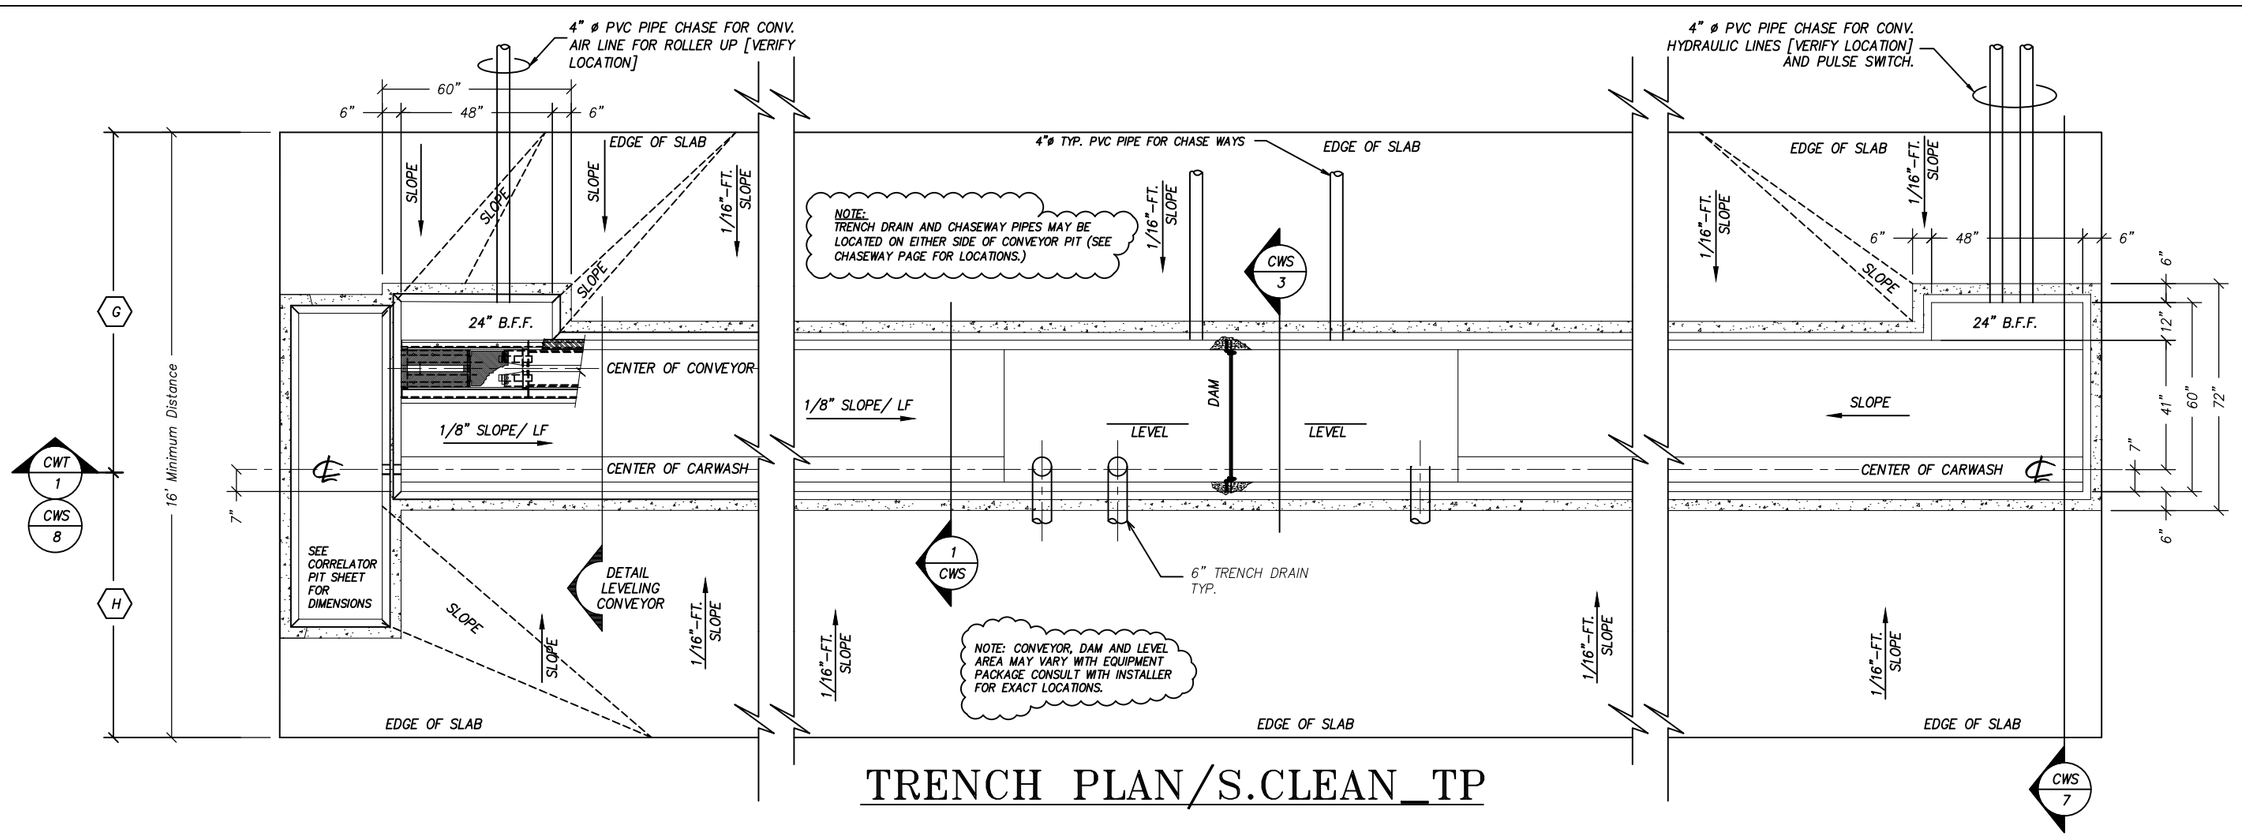

TRENCH PLAN/S.CLEAN_TP

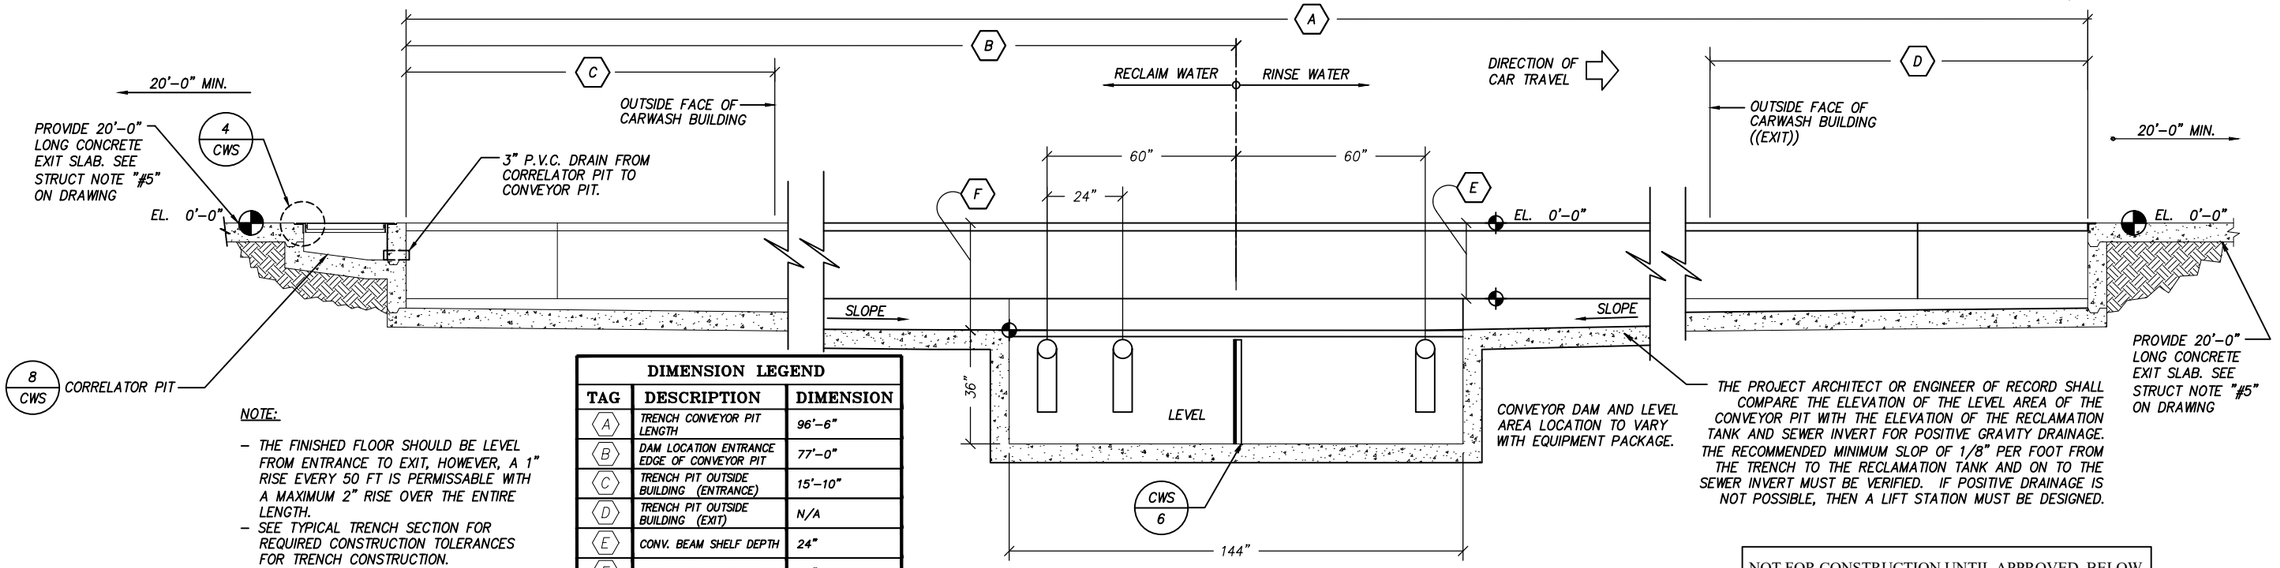

NOTE:

- THE FINISHED FLOOR SHOULD BE LEVEL FROM ENTRANCE TO EXIT, HOWEVER, A 1" RISE EVERY 50 FT IS PERMISSABLE WITH A MAXIMUM 2" RISE OVER THE ENTIRE LENGTH.
- SEE TYPICAL TRENCH SECTION FOR REQUIRED CONSTRUCTION TOLERANCES FOR TRENCH CONSTRUCTION.

DIMENSION LEGEND

TAG	DESCRIPTION	DIMENSION
A	TRENCH CONVEYOR PIT LENGTH	96'-6"
B	DAM LOCATION ENTRANCE EDGE OF CONVEYOR PIT	77'-0"
C	TRENCH PIT OUTSIDE BUILDING (ENTRANCE)	15'-10"
D	TRENCH PIT OUTSIDE BUILDING (EXIT)	N/A
E	CONV. BEAM SHELF DEPTH	24"
F	MAX DEPTH OF TRENCH	36"
G	CENTERLINE OF EQUIPMENT TO DRIVERS SIDE WALL.	9'-4"
H	CENTERLINE OF EQUIPMENT TO PASSENGER SIDE WALL.	12'-8"

1 CWT

TRENCH ELEVATION

NOT FOR CONSTRUCTION UNTIL APPROVED BELOW.

APPROVED BY. _____ DATE _____

DISCLAIMER
ALTHOUGH BUILDING CODES HAVE BEEN CONSIDERED IN DEVELOPING THIS DRAWING, VERIFICATION OF SITE SPECIFIC CONDITIONS AND COMPLIANCE WITH FEDERAL, STATE AND LOCAL BUILDING CODES IS THE EXCLUSIVE RESPONSIBILITY OF THE CUSTOMER AND/OR ARCHITECT AND ENGINEER. THESE DRAWINGS REFLECT REQUIREMENTS FOR SONNY'S FURNISHED EQUIPMENT ONLY UNLESS OTHERWISE NOTED. PLEASE REFER TO OTHER MANUFACTURERS, IF ANY, FOR THEIR EQUIPMENT REQUIREMENTS.

CONFIDENTIAL WARNING:
THIS SHEET CONTAINS AND CONSTITUTES CONFIDENTIAL INFORMATION, IMAGES AND TRADE SECRETS OF SONNY'S ENTERPRISES INC. ANY UNAUTHORIZED USE OR DISCLOSURE OF ANY OR PORTION THEREOF, IS STRICTLY PROHIBITED. THIS WORK IS THE EXCLUSIVE PROPERTY OF SONNY'S ENTERPRISES INC. ALL RIGHTS RESERVED.

19581-D9-CALIBER LAKE WALES

SCALE: N.T.S. | LOCATION: -FL-

Sheet	Rev.
3.2	-+-

DATE:	09.25.19
REVISION DATE:	03.06.20
CREATED BY:	LV
REVISED BY:	FAO
CHECKED BY:	Luis V.

SONNY'S The CarWash Factory
http://www.SonnysDirect.com

CONV. TRENCH PLAN/SECTION; GC
CONVEYOR PIT DESIGN
GENERIC

© 2020 SONNY'S ENTERPRISES, INC. | 5605 Hiatus Road, Tamarac, FL. 33321 USA. TEL.800-327-8723