KEYNOTES	
5.01	6" PIPE BOLLARD WITH GRAY PLASTIC SLEEVE (HEIGHT OF SLEEVE NOTED ADJACENT TO KEYNOTE)
6.58	INSTALL GRAY BOLLARD COVERS AT FRONT ENTRANCE BOLLARDS. ANCHOR COVERS TO BOLLARD. REF SPEC.

SHEET NOTES	
1.	CONTRACTOR TO MAINTAIN ACCESSIBLE PATH OF EGRESS AND INGRESS AT ALL TIMES

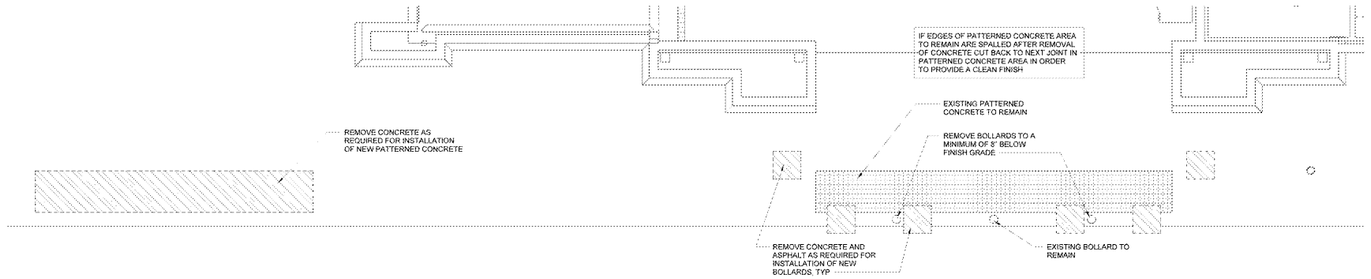

2A GENERAL MERCHANDISE ENTRY DEMOLITION PLAN
1/4" = 1'-0"

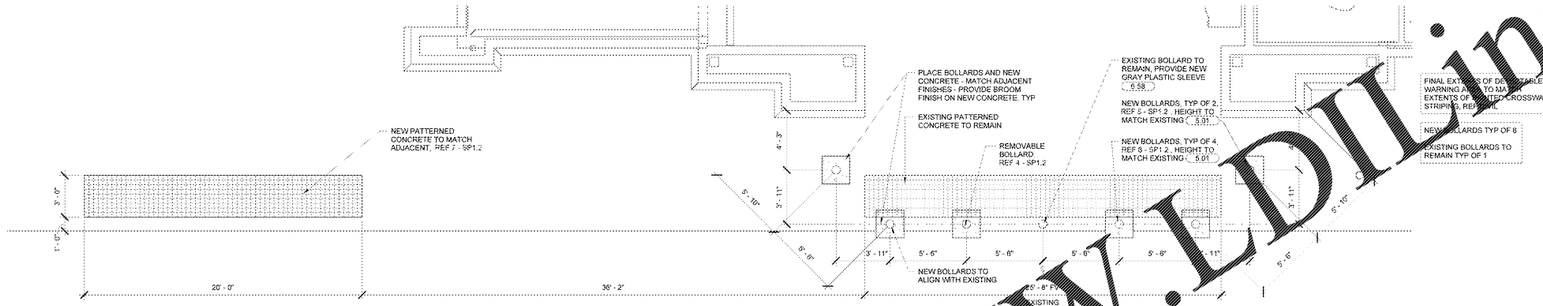

2 GENERAL MERCHANDISE ENTRY PLAN
1/4" = 1'-0"

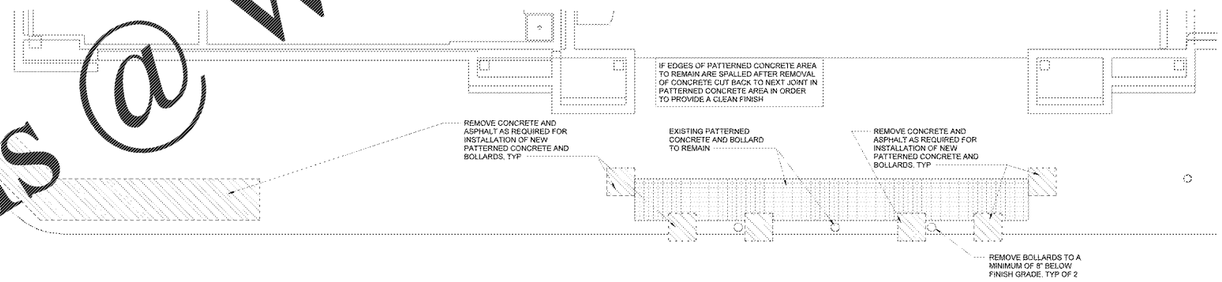

1A GROCERY ENTRY DEMOLITION PLAN
1/4" = 1'-0"

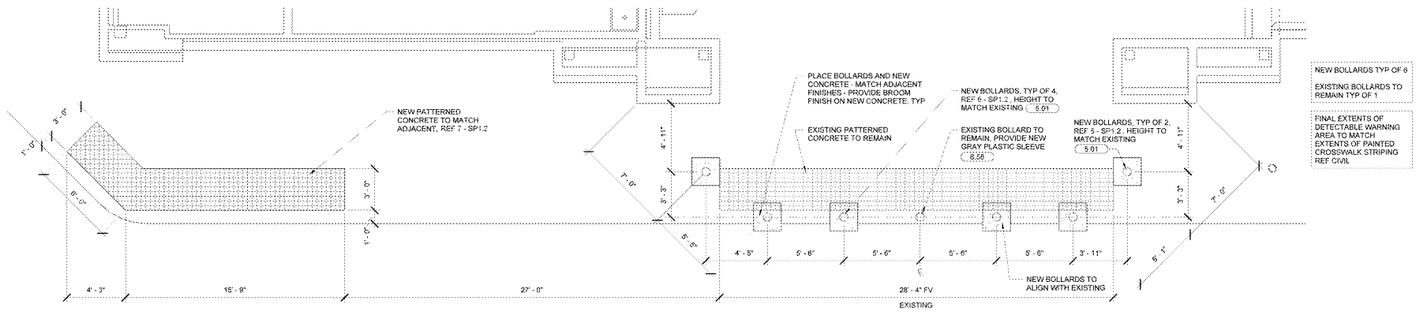

1 GROCERY ENTRY PLAN
1/4" = 1'-0"

Order Plans @ WWW.LDIline.com

CYNTERGY
801 SOUTH CINCINNATI
SECOND FLOOR
TULSA, OK 74119
918.587.4630
www.cyntergy.com

STIPULATION FOR REUSE
ALL DRAWINGS, SPECIFICATIONS AND THE IDEAS, DESIGNS, AND ARRANGEMENTS REPRESENTED THEREIN ARE AND SHALL REMAIN THE PROPERTY OF CYNTERGY AND SHALL NOT BE USED BY OR DISCLOSED TO ANY PERSON, FIRM OR CORPORATION FOR ANY PURPOSE WHATSOEVER WITHOUT THE WRITTEN PERMISSION OF CYNTERGY. VISUAL CONTACT WITH THESE DRAWINGS SHALL CONSTITUTE PRIMA FACIE EVIDENCE OF ACCEPTANCE OF THESE RESTRICTIONS. ANY REUSE OF THESE DRAWINGS WITHOUT WRITTEN VERIFICATION OR ADAPTATION BY CYNTERGY FOR THE SPECIFIC PURPOSE INTENDED WILL BE AT USER'S SOLE RISK AND WITHOUT LIABILITY OR LEGAL EXPOSURE TO CYNTERGY. ANY USER AGREES TO INDEMNIFY AND HOLD HARMLESS CYNTERGY FROM ALL CLAIMS, DAMAGES, LOSSES AND EXPENSES ARISING OUT OF OR RESULTING THEREFROM. ANY USER AGREES TO DEFEND ANY ACTION BROUGHT AGAINST CYNTERGY BASED ON ANY SUCH CLAIM, DAMAGE, LOSS OR EXPENSE. ANY USER ALSO AGREES TO REIMBURSE CYNTERGY FOR ALL ATTORNEY FEES AND COURT COSTS INCURRED BY CYNTERGY IN ANY SUCH ACTION.

CONSULTANTS

Walmart
FAYETTEVILLE, NC
STORE NO. 1261-246 185 SC
JOB NUMBER: USRM-067205 PROTO:

ISSUE BLOCK

CHECKED BY:	JT/SH
DRAWN BY:	RR
PROTO CYCLE:	02/28/2020
DOC DATE:	04/15/2020

DOCUMENTS WITHOUT SIGNATURE AND REQUIRED SEAL OF A/M/E/QR ARE NOT FOR CONSTRUCTION

JAMES EDWARD TURNER
ARCHITECT OF RECORD

ENLARGED SITE PLAN AND DETAILS

SHEET:
SP1.1

4/17/2020 11:33:05 AM
C:\Users\rrodriguez\Documents\Revit Central Files\USRM_067205_Fort_Hill_rrodriguez.rvt