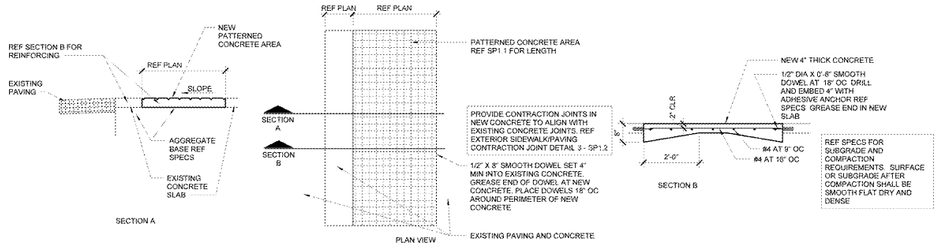

7 SIDEWALK SECTION
1/2" = 1'-0"

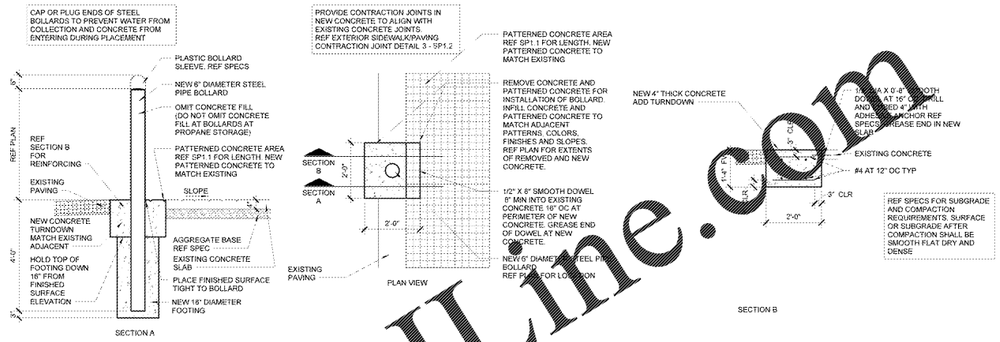

6 BOLLARD
1/2" = 1'-0"

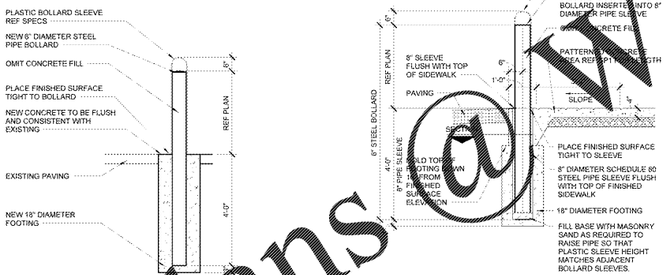

5 BOLLARD
1/2" = 1'-0"

4 REMOVABLE BOLLARD
1/2" = 1'-0"

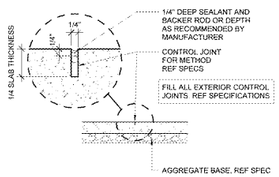

EXTERIOR SIDEWALK/PAVING CONTRACTION JOINT
1/2" = 1'-0"

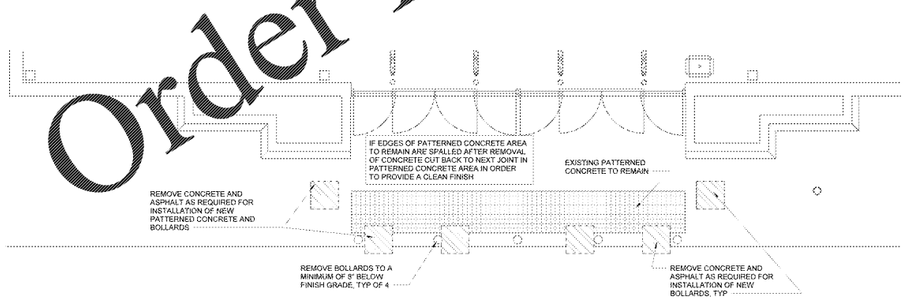

GARDEN CENTER ENTRY
DEMOLITION PLAN
2 1/4" = 1'-0"

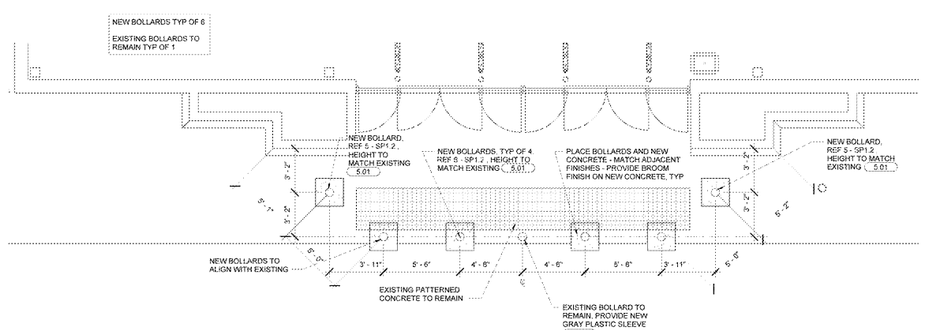

1 GARDEN CENTER ENTRY PLAN
1/4" = 1'-0"

Order Plans @ WWW.LDILine.com

CYNTERGY
801 SOUTH CINCINNATI
SECOND FLOOR
TULSA, OK 74119
918.877.7000
www.cyntergy.com

STIPULATION FOR REUSE

THIS DRAWING AND SPECIFICATIONS, AS INSTRUMENTS OF SERVICE, ARE AND SHALL REMAIN THE PROPERTY OF CYNTERGY, INC. AND ARE NOT TO BE USED IN WHOLE OR IN PART FOR ANY OTHER PROJECT WITHOUT THE WRITTEN AUTHORIZATION OF CYNTERGY, INC. ALL COMMON LAW, STATUTORY AND OTHER RESERVED RIGHTS, INCLUDING COPYRIGHT, ARE HEREBY RESERVED.

CONSULTANTS

Walmart
FAYETTEVILLE, NC
STORE NO.: 1261-246 | 195 SC
JOB NUMBER: USRM-067205 | PROTO

ISSUE BLOCK

CHECKED BY:	JT/SH
DRAWN BY:	RR
PROTO CYCLE:	02/28/2020
DOC DATE:	04/15/2020

DOCUMENTS WITHOUT SIGNATURE AND REQUIRED SEAL OF AOR/EOR ARE NOT FOR CONSTRUCTION

JAMES EDWARD TURNER
ARCHITECT OF RECORD

SITE PLAN DETAILS

SHEET:
SP1.2

2/17/2020 1:03:16 PM
C:\Revit\central\Walmart_Fayetteville_NC_1261_detail_v19_rradmin1.rvt