FINISH KEY

P76U	WALMART BLUE (URETHANE-LIKE)
P134E	LIGHT GRAY

SHEET NOTES

1. POWER WASH EXTERIOR WALLS AT LOCATIONS NOTED FOR PAINTING.
2. PATCH AND REPAIR EXTERIOR WALL SURFACES, DAMAGED OR EXPOSED DUE TO REMOVAL OF BUILDING MOUNTED ITEMS, TO MATCH ADJACENT AS REQUIRED.
3. NOT USED.
4. REFER TO DETAILS ON SHEET A2.1 FOR SUBSTRATE AND FINISH REQUIREMENTS AT LOCATIONS OF BUILDING MOUNTED SIGNS.
5. RESURFACE EXISTING EIFS WHERE NOTED.
6. AT WALL WITH EXISTING LIT PICKUP SIGN, MASK AND PAINT AROUND CHARACTERS.
7. PAINT EXTERIOR OF BUILDING AS SHOWN. PRIOR TO PAINTING WALL AT LOCATION(S) OF NEW LIT ID/LOGO SIGN(S). COORDINATE SCOPE OF WORK WITH WALMART OM.
8. NOT USED
9. PAINT ALL GAS PIPES ON ROOF PSE. PAINT GAS PIPE ALONG SIDE WALL TO GRADE TO MATCH ADJACENT BUILDING COLOR. DO NOT PAINT METER OR VALVES.
10. NOT USED.
11. NOT USED
12. NOT USED.
13. NOT USED.
14. PAINT ALL EXISTING BOLLARDS TO MATCH EXISTING COLOR UNLESS NOTED TO RECEIVE PLASTIC BOLLARD SLEEVE.
15. NOT USED.
16. DO NOT PAINT ROOF WALL MOUNTED HOUSINGS
17. GOLDEN CEILING RIM DOOR FRAME TO BE PAINTED P134E (SILVER INK FB-1) EXISTING.
18. NOT USED.
19. DO NOT PAINT CAST BRICK, STONE VENEER, FACE BRICK, UNPAINTED TILT-WALL OR PRECAST PANELS.
20. AT MASONRY LOCATIONS WHERE SIGNS ARE BEING REPLACED, PAINT AREA BEHIND SIGN TO MATCH EXISTING COLOR. FEATHER PAINT OUT TO BLEND WITH EXISTING, REF SPEC 09900.

DEMOLITION NOTES

1. REMOVAL OF LIT ID/LOGO SIGNS AND UNLIT EXTERIOR STUD MOUNTED BUILDING SIGNS BY OTHERS.
2. GENERAL CONTRACTOR TO PATCH/REPAIR HOLES LEFT AFTER SIGNS ARE REMOVED AND REPAINT AS SCHEDULED
3. NOT USED.
4. NOT USED.
5. NOT USED.
6. REMOVAL OF BUILDING MOUNTED ITEMS, SHOWN OR NOTED TO BE DEMOLISHED OR AS REQUIRED BY SCOPE OF WORK, SHALL OCCUR PRIOR TO PAINTING BUILDING. COORDINATE DEMOLITION WORK SO EXTERIOR PAINTING WILL OCCUR PRIOR TO INSTALLATION OF BUILDING MOUNTED ITEMS.

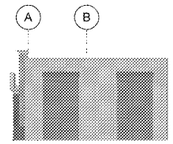

8 GC SIDE ELEVATION
1" = 20'-0"

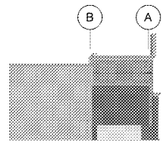

7 GM ENTRY SIDE ENTRANCE ELEVATION
1" = 20'-0"

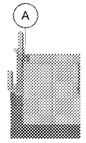

6 GM ENTRY SIDE ELEVATION
1" = 20'-0"

5 GR ENTRY SIDE ELEVATION
1" = 20'-0"

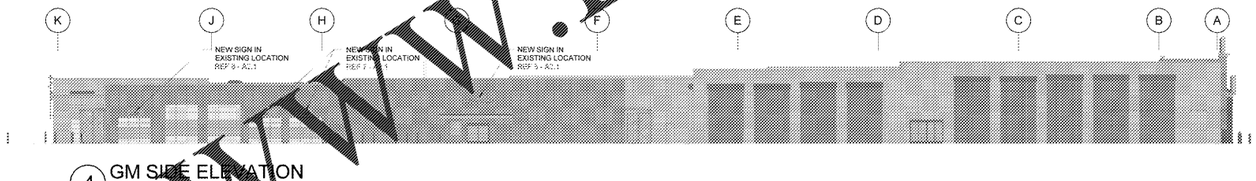

4 GM SIDE ELEVATION
1" = 20'-0"

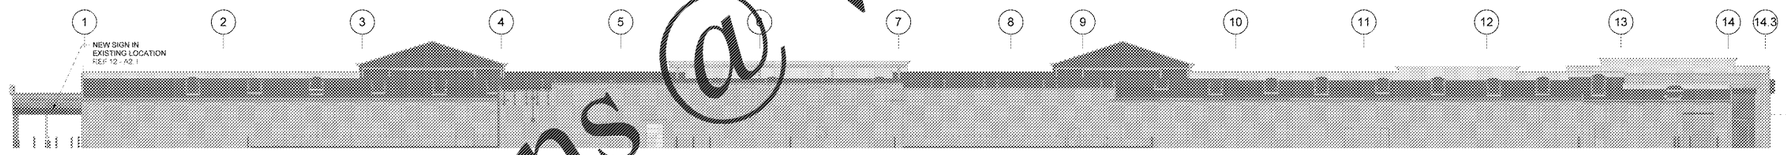

3 REAR ELEVATION
1" = 20'-0"

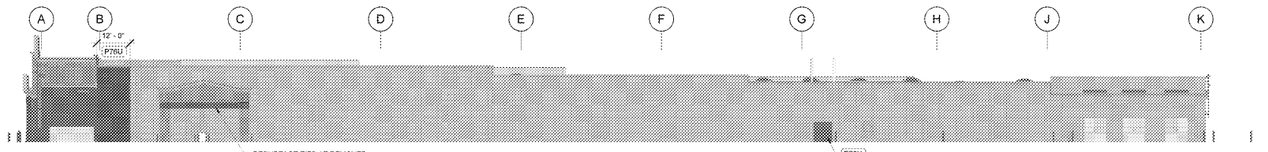

2 GR SIDE ELEVATION
1" = 20'-0"

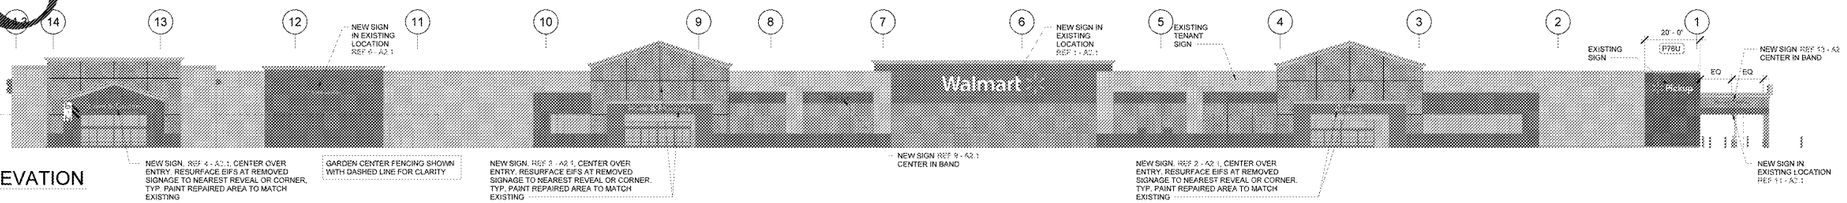

1 FRONT ELEVATION
1" = 20'-0"

Order Plans @ WWW.LDILine.com

CYNTERGY
810 SOUTH CINCINNATI
SECOND FLOOR
TULSA, OK 74119
918.587.4767
www.cyntergy.com

STIPULATION FOR REUSE
THESE DRAWINGS ARE AN INSTRUMENT OF SERVICE AND ARE THE PROPERTY OF WAL-MART STORES, INC. AND SHALL NOT BE USED IN WHOLE OR IN PART FOR ANY OTHER PROJECT WITHOUT THE WRITTEN AUTHORIZATION OF WAL-MART STORES, INC. ALL RIGHTS RESERVED. THE ARCHITECTURAL WORK DEPICTED IN THESE DRAWINGS MAY BE PROTECTED AS AN ARCHITECTURAL WORK UNDER SECTION 102 OF THE COPYRIGHT ACT, 17 U.S.C. 102, AS AMENDED DECEMBER 1990. ANY CONSTRUCTION OR DISTRIBUTION OF THIS DESIGN WITHOUT PERMISSION OF WAL-MART STORES, INC. CONSTITUTES AN INFRINGEMENT OF COPYRIGHT LAWS AND IS PROHIBITED. USE OF THESE DRAWINGS FOR ANY PROJECT OTHER THAN THE ONE FOR WHICH THEY WERE PREPARED AND PUBLISHED IS PROHIBITED AND ANY UNAUTHORIZED USE WILL BE AT THE RISK OF THE USER. ALL RIGHTS RESERVED.

CONSULTANTS

Walmart
FAYETTEVILLE, NC
STORE NO. 1261-246 | 195 SC
JOB NUMBER: | USRM-A07205 | PROTO:

ISSUE BLOCK

CHECKED BY:	JT/SH
DRAWN BY:	RR
PROTO CYCLE:	02/25/2020
DOC DATE:	04/15/2020

DOCUMENTS WITHOUT SIGNATURE AND REQUIRED SEAL OF AOR/EOR ARE NOT FOR CONSTRUCTION

JAMES EDWARD TURNER
ARCHITECT OF RECORD

EXTERIOR ELEVATIONS

SHEET:
A2

X:\2020 PJ\20-24766
C:\Users\rrobinson\Documents\Revit\20-24766_rrobinson_A2.rvt