KEYNOTES

6.27	48" HIGH WAINSCOT WITH OUTSIDE CORNER TRIM

SHEET NOTES

1. REF A8 FOR SCHEDULE FINISH KEY AND GENERAL FINISH NOTES
2. PAINT STRUCTURE AS INDICATED ON " - A1 AND PAINT GYP BOARD WALLS TO 8" BEHIND TOP AND SIDES OF REFRIGERATED CASES.

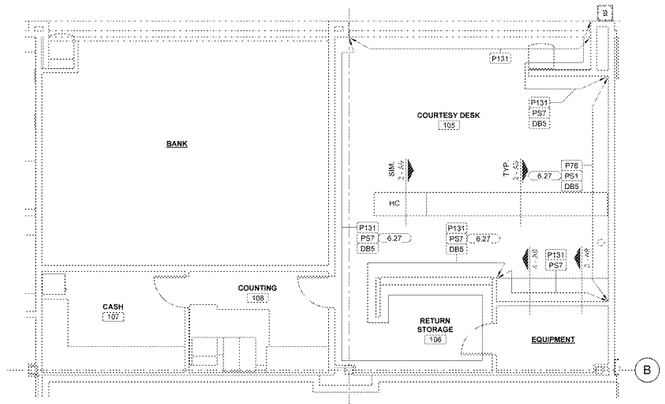

3 COURTESY DESK FLOOR PLAN
3/16" = 1'-0"

107 CASH, 108 COUNTING

WALLS
- ETR.

FLOOR
- ETR.

CEILING
- REF CEILING SCHEDULE.

105 COURTESY DESK, 106 RETURNS STORAGE

WALLS
- REF 3 - A5 FOR FINISH DETAILS

FLOOR
- ICC ETR, REF FLOOR FINISH PLAN

CEILING
- REF CEILING SCHEDULE.

MILLWORK
- RE-LAMINATE FRONT FACE AND SIDES FACES OF EXISTING CASEWORK. INSTALL NEW WALL GUARD. INFILL TOE KICK IF EXISTING, AND INSTALL BASE.
- EXISTING BACK COUNTER: RE-LAMINATE FACE OF DOORS AND FACE OF STILES. IF THERE IS OPEN SHELVING WITHOUT HARDWOOD EDGE TRIM, RE-LAMINATE EDGE OF OPEN SHELVING.
- EXISTING SOLID SURFACE COUNTERTOP (FRONT AND BACK COUNTER): ETR. REFURBISH TO LIKE NEW.

REMOVE INTERIOR TENANT SIGNAGE AS INDICATED BELOW.

ALL TENANT SPACES(EXCLUDING FULL SERVICE FOOD TENANTS)-
- BLACK PLACARD BULKHEAD TENANT SIGNS ARE ETR. DO NOT REMOVE, PAINT AROUND THE SIGN.
- REMOVE ALL OTHER SIGNS AND RETURN TO TENANT.
  1. PATCH, REPAIR AND PAINT BULKHEAD WALL AT REMOVED SIGN AND ASSOCIATED ELECTRICAL, WALLPAPER AND/OR ORNAMENTATION TO MATCH ADJACENT CONSTRUCTION AND FINISHES.
  2. BLACK FOAM BACKER PANEL FOAM LETTERS WILL BE USED FOR ALL NON-FULL SERVICE FOOD TENANTS. SIGN CAN HAVE BRANDED COLORS IN THE LOGO AND LETTERS.
- REMOVE ALL WALLPAPER AND/OR ORNAMENTS ON THE BULKHEAD AND WALL BELOW UNO.

ALL FULL SERVICE FOOD TENANTS-
- EXISTING LIT SIGNS AND BLACK PLACARD TENANT SIGNS ON LOWER BULKHEADS TO REMAIN. DO NOT REMOVE, PAINT AROUND THE SIGN. TREAT TENANTS(I E PRETZEL COMPANIES) THAT ARE OCCUPYING FULL SERVICE FOOD TENANT SPACES MAY CONTINUE TO USE LIT SIGNAGE.
- LIT SIGNAGE CAN HAVE THE TENANT BRANDED BULKHEAD WITH THE EXCEPTION OF WALMART BLUE. USE OF WALMART BLUE ACCENTS WILL REQUIRE APPROVAL BY WALMART SERVICES.
- IF EXISTING BACKER PANEL BEING USED FOR SIGNAGE IS NOT BLACK, IT WILL BE CHANGED TO BLACK.
- PATCH, REPAIR AND PAINT BULKHEAD WALL AT REMOVED ELECTRICAL, WALLPAPER AND/OR ORNAMENTATION TO MATCH ADJACENT CONSTRUCTION AND FINISHES. THE ELECTRICAL FOR REMOVED LIT SIGNS TO BE TERMINATED BACK TO NEAREST JUNCTION BOX

WALMART OWNED TENANT SIGNS AND ORNAMENTS ARE TO BE RETURNED TO THE FIELD PROJECT SUPERVISIOR. THIRD-PARTY TENANT SIGNS AND ORNAMENTS ARE TO BE RETURNED TO THE TENANT IF A THIRD-PARTY TENANT REQUESTS THEIR SIGN, WALLPAPER OR ORNAMENTATION NOT TO BE REMOVED. CONTACT THE WALMART CONSTRUCTION MANAGER.

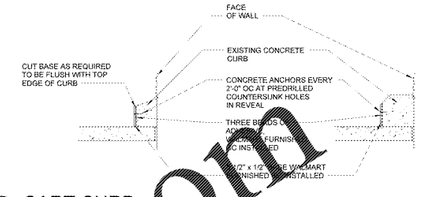

4 CART CURB
3/4" = 1'-0"

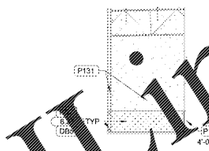

2B INTERIOR SIDE ELEVATION
3/32" = 1'-0"

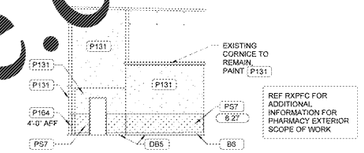

2A INTERIOR SIDE ELEVATION
3/32" = 1'-0"

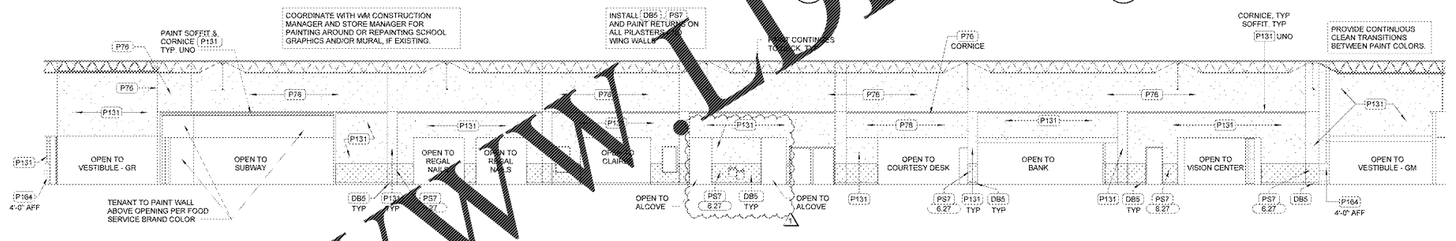

2 INTERIOR ELEVATION
3/32" = 1'-0"

098 GM ENTRY, 099 GR ENTRY, 104 CART STORAGE GM, 118 CART STORAGE GR

WALLS
- TOUCH-UP WITH P134E AND P135E AS REQUIRED.

FLOOR
- EC. ETR.

CEILING
- PAINT CEILING P131 AND REF CEILING SCHEDULE.

101 VESTIBULE GM, 116 VESTIBULE GR

WALLS
- GYP BD: PAINT P131 TO CEILING UNO. INSTALL PS7 WAINSCOT AND DB5 BASE.
- CMU: PAINT P164 TO 4'-0" AFF AND P131 ABOVE 4'-0" AFF TO CEILING IF EXISTING OF FULL HEIGHT WHERE OPEN TO STRUCTURE. IF BASE OR WAINSCOT IS EXISTING, REPLACE WITH PS7 WAINSCOT AND DB5 BASE.
- PAINT COLUMNS ADJACENT TO WALLS P131.

FLOOR
- REF FLOOR FINISH PLAN.

CEILING
- GYP BD: PAINT P131
- REF CEILING SCHEDULE.

807 CLAIRES, 808 STORAGE, 809 STORAGE

WALLS
- WALL FINISHES ARE EXISTING TO REMAIN.

FLOOR
- ETR

CEILING
- REF CEILING SCHEDULE.

804 REGAL NAILS

WALLS
- WALL FINISHES ARE EXISTING TO REMAIN.

FLOOR
- ETR

CEILING
- REF CEILING SCHEDULE.

MILLER ZELL TO PROVIDE VINYL WRAP AS REQUIRED TO UPDATE BRAND COLOR TO WALMART BLUE

401 UTILITY, 402 SUBWAY DINING, 403 KITCHEN, 404 BACK ROOM

WALLS
- WALL FINISHES ARE EXISTING TO REMAIN.

FLOOR
- ETR. REF FLOOR FINISH PLAN

CEILING
- REF CEILING SCHEDULE.

830 VACANT TENANT

WALLS
- PAINT WALLS P131 AND INSTALL DB5 BASE.

FLOOR
- ETR

CEILING
- REF CEILING SCHEDULE.

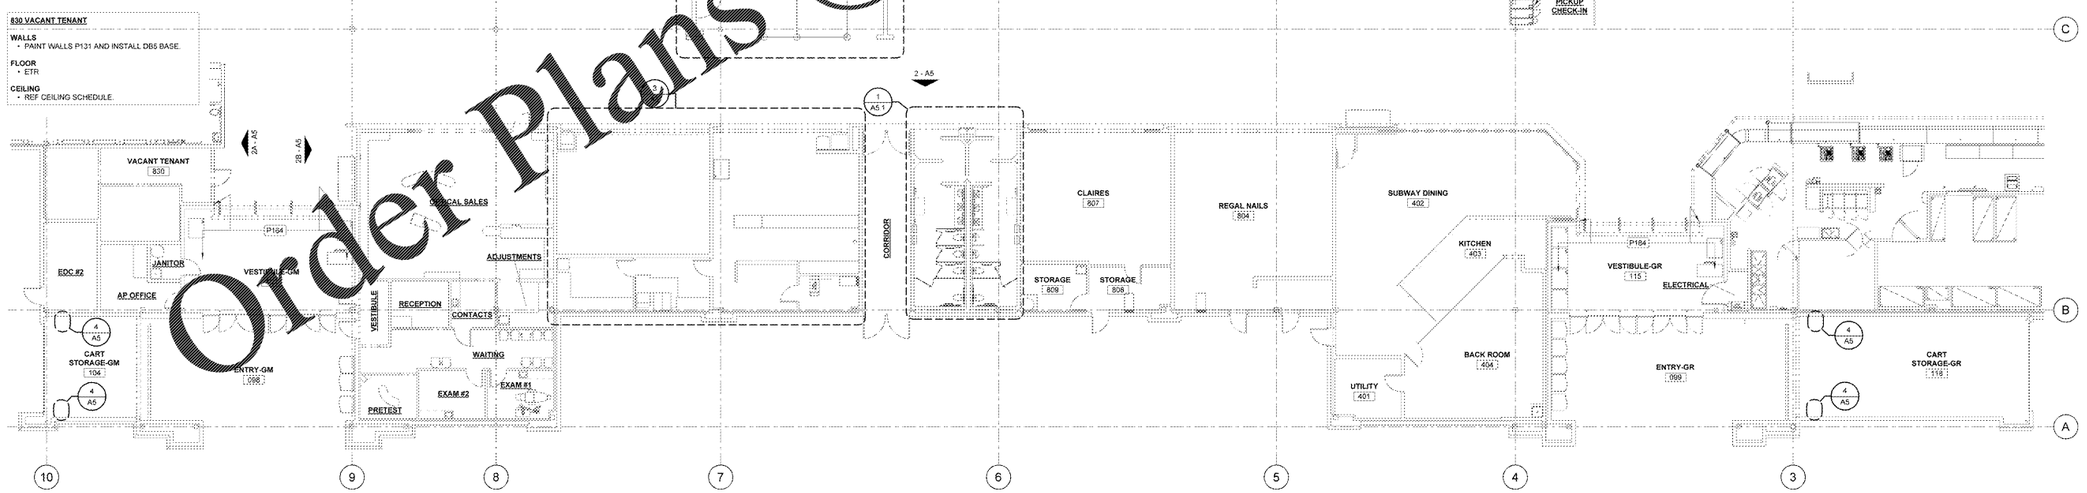

1 FRONT TENANT WALL FLOOR PLAN
1" = 10'-0"

Order Plans @ WWW.LDLine.com

CYNTERGY
810 SOUTH CINCINNATI
SECOND FLOOR
TULSA, OK 74119
918.587.4767
www.cyntergy.com

STIPULATION FOR REUSE

CONSULTANTS

Walmart
FAYETTEVILLE, NC
STORE NO. 1261-246 | 116 SC
USRSM-007205 | PROTO:
JOB NUMBER:

ISSUE BLOCK

1	REV #1	06/18/2020

CHECKED BY:	JT/SH
DRAWN BY:	RR
PROTO CYCLE:	02/28/2020
DOC DATE:	04/15/2020

DOCUMENTS WITHOUT SIGNATURE AND REQUIRED SEAL OF AOR/EOR ARE NOT FOR CONSTRUCTION

JAMES EDWARD TURNER
ARCHITECT OF RECORD

ENLARGED PLANS ELEVATIONS AND DETAILS

SHEET:
A5

C:\Users\rrose\Documents\Revit Files\Walmart_116 SC_rrose_v18_jturner.rvt