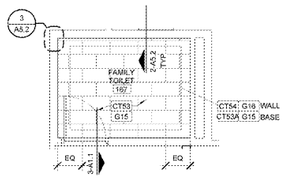

6 FAMILY TOILET FINISH PLAN
1/4" = 1'-0"

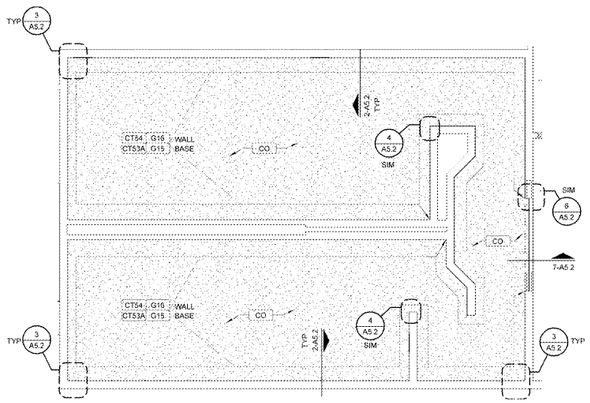

5 REAR RESTROOM FINISH PLAN
1/4" = 1'-0"

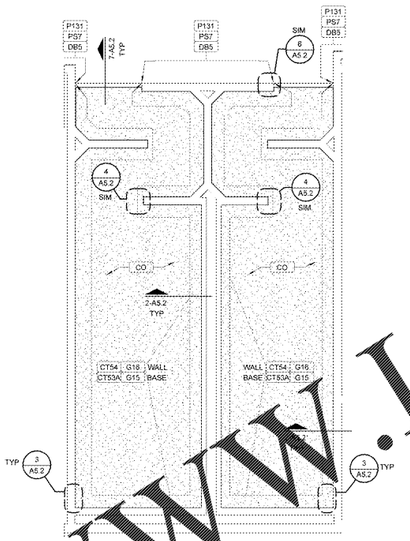

4 FRONT RESTROOM FINISH PLAN
1/4" = 1'-0"

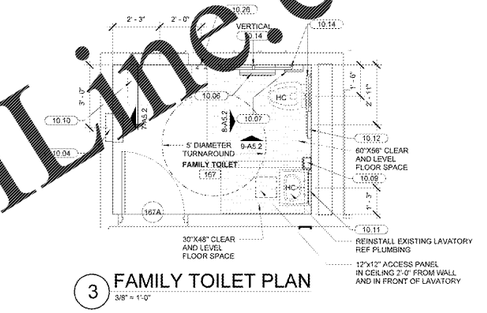

3 FAMILY TOILET PLAN
3/8" = 1'-0"

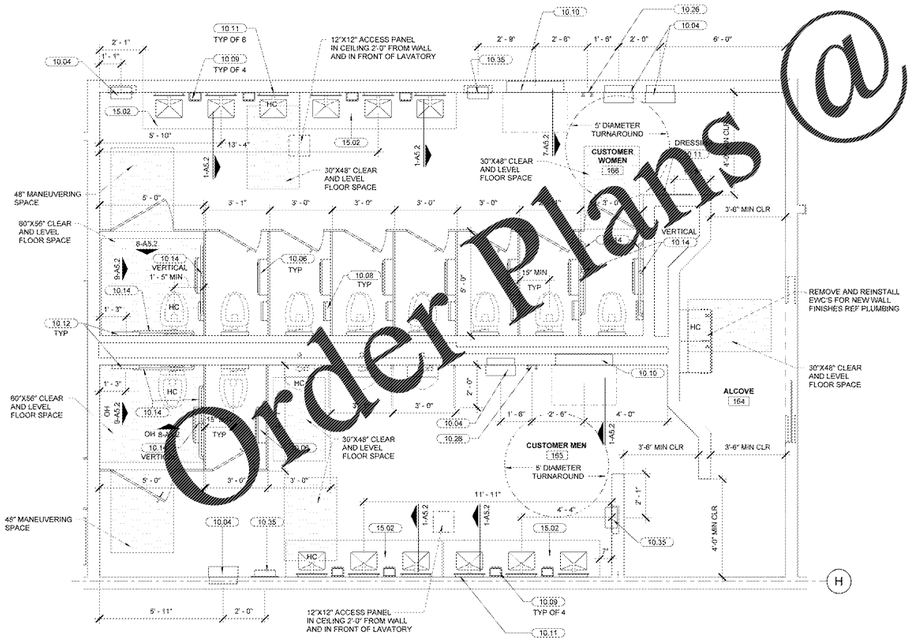

2 REAR RESTROOM PLAN
3/8" = 1'-0"

111, 112, 165, 168, 167 (CUSTOMER RESTROOMS)AND 113,114, & 164 ALCOVES

GENERAL
- ALL WATER CLOSETS AND URINALS TO BE TEMPORARILY REMOVED FOR NEW FINISHES INSTALLATION AND TO BE REPLACED IN SAME LOCATION

WALLS
- REF FINISH FLOOR PLANS AND REF TOILET WALL ELEVATION

FLOOR
- REF FINISH FLOOR PLANS.

CEILING
- GYP BD: CLEAN CEILING PER SPEC 01740.PAINT CEILING P131.

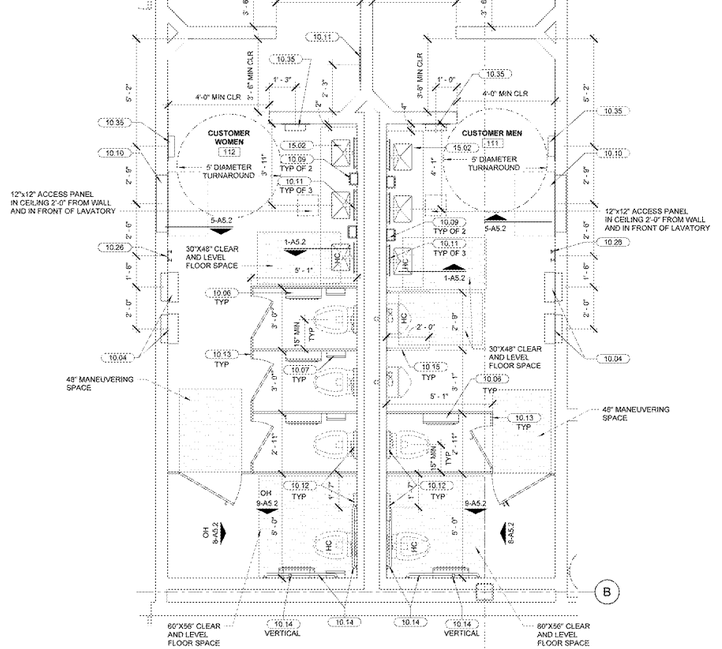

1 FRONT RESTROOM PLAN
3/8" = 1'-0"

TOILET TILE ELEVATION

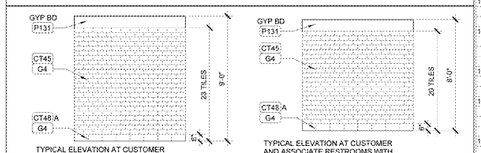

CUSTOMER RESTROOM FIXTURE SCHEDULE

MARK	ROOM NAME	
111	CUSTOMER MEN	
	TYPE OF WATER CLOSET	TANKLESS FLUSH VALVE
	NUMBER OF 18" WIDE LIGHTED MIRRORS	3
112	CUSTOMER WOMEN	
	TYPE OF WATER CLOSET	TANKLESS FLUSH VALVE
	NUMBER OF 20" WIDE DRESSING MIRRORS	1
	NUMBER OF 18" WIDE LIGHTED MIRRORS	3
165	CUSTOMER MEN	
	TYPE OF WATER CLOSET	TANKLESS FLUSH VALVE
	NUMBER OF 18" WIDE LIGHTED MIRRORS	6
166	CUSTOMER WOMEN	
	TYPE OF WATER CLOSET	TANKLESS FLUSH VALVE
	NUMBER OF 20" WIDE DRESSING MIRRORS	1
	NUMBER OF 18" WIDE LIGHTED MIRRORS	6
167	FAMILY	
	TYPE OF WATER CLOSET	TANKLESS FLUSH VALVE, TANK
	NUMBER OF 18" WIDE LIGHTED MIRRORS	1

NOTE: INFORMATION CONTAINED IN THIS SCHEDULE IS FOR INFORMATIONAL PURPOSES ONLY. CONTRACTOR IS RESPONSIBLE FOR VERIFICATION OF ACTUAL CONDITIONS, MATERIALS AND DIMENSIONS NECESSARY FOR REPLACEMENT, INSTALLATION OR REFURBISHING.

KEYNOTES

10.04	PAPER TOWEL DISPENSER/TRASH RECEPTACLE
10.06	TOILET PAPER HOLDER
10.07	SANITARY NAPKIN DISPOSAL
10.08	SANITARY NAPKIN DISPENSER
10.09	SOAP DISPENSER
10.10	DIAPER CHANGING TABLE
10.11	MIRROR
10.12	TOILET SEAT COVER DISPENSER
10.13	TOILET COMPARTMENTS(REF SPECS FOR TYPE AND HEIGHT)
10.14	GRAB BARS
10.15	URINAL SCREEN(REF SPECS FOR TYPE AND HEIGHT) WITH FULL LENGTH ANGLE MOUNTING BRACKETS
10.26	COAT HOOK (INSTALL PLYWOOD BACKING)
10.35	ELECTRIC HAND DRYER (RECESSED)
15.02	WALL MOUNTED LAVATORY, REF MECH

SHEET NOTES

1. INTERIOR PLAN DIMENSIONS ARE TO FACE OF FINISH UNO.
2. REF SHEET A8 FOR SCHEDULE FINISH KEY
3. PROVIDE A CONTINUOUS BEAD OF SEALANT IN THE FOLLOWING LOCATIONS:
   - PERIMETER OF ALL TOILETS AND URINALS TO WALLS AND FLOORS
   - PERIMETER OF SINK TO WALL
   - PERIMETER OF MIRRORS TO WALL
   - PERIMETER OF DIAPER CHANGING TABLE TO WALL
4. REPLACE ALL TOILET SEATS THROUGHOUT THE STORE BOTH PUBLIC AND ASSOCIATE RESTROOMS. BEMIS MODEL 1055SSC MAINLINE ML 1055ZSSC.
5. REF A5.1 AND A5.2 FOR FIXTURE HEIGHTS AND CLEARANCES.
6. PROVIDE BATT INSULATION FOR SOUND PROOFING IN TOILET ROOM WALLS.
7. PARTITION DOORS ON HANDICAPPED ACCESSIBLE AND AMBULATORY STALLS SHALL BE 34" WIDE UNO.
8. PARTITION DOORS ON STANDARD STALLS SHALL BE 24" WIDE.
9. PROVIDE BLOCKING AS REQUIRED AT SINKS AND FIXTURES PER MANUFACTURER'S RECOMMENDATION.
10. NO FLOOR DRAINS IN CUSTOMER RESTROOMS AND PROVIDE FLUSH WITH TOP OF FLOOR FINISH. LEVEL SLAB TO DEPTH NEEDED FOR INSTALLATION OF CONCRETE OVERLAY.

CYNTERGY
8101 SOUTH CINCINNATI
SECOND FLOOR
TULSA, OK 74119
918.949.2500
www.cyntergy.com

STIPULATION FOR REUSE
THIS DRAWING AND SPECIFICATIONS, AS AN INSTRUMENT OF SERVICE, IS AND SHALL REMAIN THE PROPERTY OF CYNTERGY. ALL COPYRIGHTS AND OTHER PROPERTY RIGHTS ARE RESERVED BY CYNTERGY. THESE PLANS AND SPECIFICATIONS SHALL NOT BE USED BY ANY PERSON OR ENTITY FOR ANY PURPOSE WHATSOEVER WITHOUT THE EXPRESS WRITTEN PERMISSION OF CYNTERGY. VISUAL CONTACT WITH THESE DRAWINGS OR SPECIFICATIONS SHALL CONSTITUTE PRIMA FACIE EVIDENCE OF ACCEPTANCE OF THESE RESTRICTIONS.

CONSULTANTS

Walmart
FAYETTEVILLE, NC
STORE NO. 1261-246 | 116 SC
JOB NUMBER: | PROTO:
US59MJ407205

ISSUE BLOCK

1	REV #1	06/18/2020

CHECKED BY:	JT/SH
DRAWN BY:	RR
PROTO CYCLE:	02/28/2020
DOC DATE:	04/15/2020

DOCUMENTS WITHOUT SIGNATURE AND REQUIRED SEAL OF AOR/EOR ARE NOT FOR CONSTRUCTION

JAMES EDWARD TURNER
ARCHITECT OF RECORD

RESTROOM PLANS AND DETAILS

SHEET: A5.1

REVISED ENTIRE SHEET

Order Plans @ WWW.LDILine.com