MATERIAL KEY				
MARK	FINISH	COLOR	DESCRIPTION	PROVIDED BY
B6	PLASTIC BASE	BLACK	PARKLAND PLASTIC 6"x1/4" DURA-TUFF BASE	REF SPECS
VB1	VINYL BASE	STANDARD BLACK	JOHNSONITE 4"x1/8" VINYL (CB)	GC
---	POLYMER SPONGE	GRAY	RANCO INDUSTRIES, INC #TT-R24, ANTI-FATIGUE MAT	WM
---	PLASTIC	GRAY	NEWELL RUBBERMAID #RUB2957 TRASH CAN	WM
---	---	BLACK	LAVI INDUSTRIES #90-3000A/WB/BK 7' BELT STANCHION	WM
---	---	BLACK	LAVI INDUSTRIES #SC-1130F7V/MS 7"x11" SIGN FRAME	WM
EN1	---	BLACK	LAVI INDUSTRIES #SP15-1130V-BK-S ENTER SIGN	WM
EX1	---	BLACK	LAVI INDUSTRIES #SP09-1130V-BK-S EXIT SIGN	WM
P36	PAINT	BLACK	SW# 6989 DOMINO	REF SPECS
PLS3	PROTECTIVE LAMINATE	BLACK	WILSONART 1595-60	REF SPECS
PS1	PROTECTIVE SURFACE	BLUE	IMPACT SPECIALTY	REF SPECS
PS5	PROTECTIVE SURFACE	WHITE	IMPACT SPECIALTY	REF SPECS

SHEET NOTES

1. ALL SIGNAGE DISPLAYS AND BROCHURE HOLDERS BY OTHERS, INSTALLED BY THIRD PARTY.
2. CONTRACTOR TO COORDINATE ANY DISRUPTION TO STORE WITH WALMART STORE MANAGER
3. CASHWRAP MILLWORK IS EQUIPPED WITH HANDICAP ACCESSIBLE WRITING SURFACE AT 34" AFF
4. EQUIPMENT (MILLWORK, STANCHIONS) SUPPLIED BY WALMART INSTALLED BY GC
5. COORDINATE FINAL LAYOUT WITH STORE SETUP MANAGER
6. ALL ITEMS SUPPLIED AND INSTALLED BY GENERAL CONTRACTOR (GC) UNLESS NOTED OTHERWISE
7. REFER TO SHEET A6 FOR SCHEDULE FINISH KEY AND GENERAL FINISH NOTES.

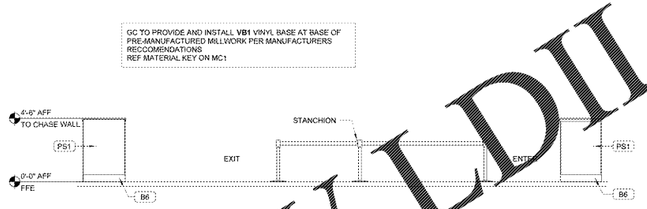

5 MONEY CENTER ELEVATION
1/4" = 1'-0"

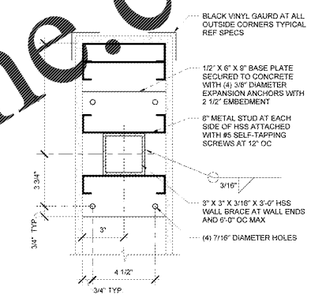

4 PLAN AT KNEE WALL
3" = 1'-0"

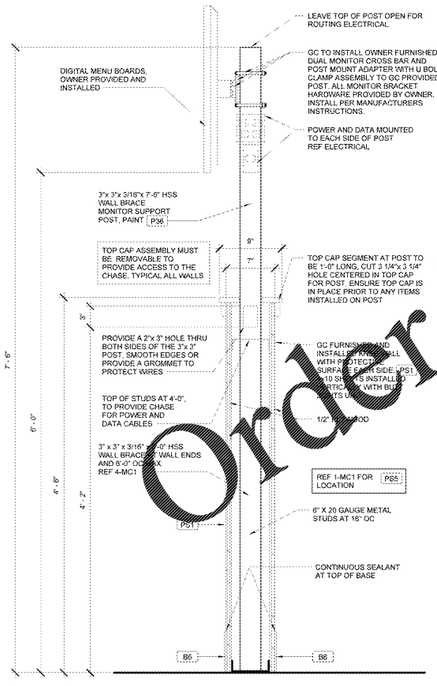

3 KNEE WALL SECTION AT MONITOR
1 1/2" = 1'-0"

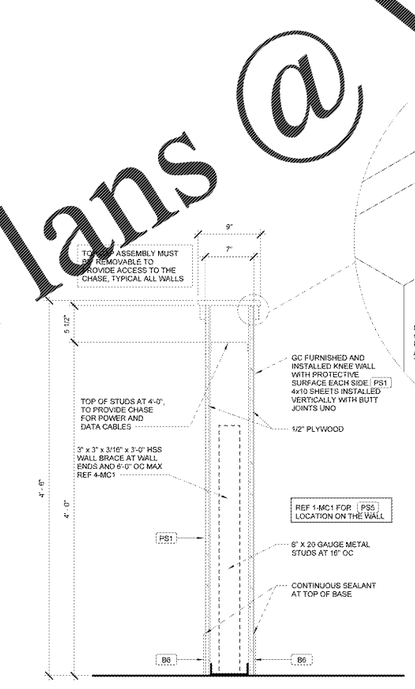

2 CHASE WALL SECTION
1 1/2" = 1'-0"

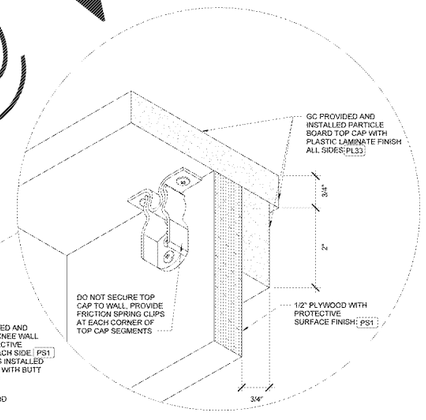

820 MONEY CENTER - IN-LANE

WALLS
- INSTALL PROTECTIVE SURFACE PS1 ON ALL WALLS UNO
- INSTALL BLACK CORNER GUARDS AT ALL OUTSIDE CORNERS, REF SPECS
- REFERENCE 1-MC1 FOR EXTENTS OF PROTECTIVE PS5 TO BE APPLIED TO WALLS
- GC TO FURNISH AND INSTALL B6 BASE EACH SIDE OF CHASE WALLS ATTACHED PER MANUFACTURERS RECOMMENDATION, REF SPECS

FLOOR
- REF FLOOR FINISH PLAN.

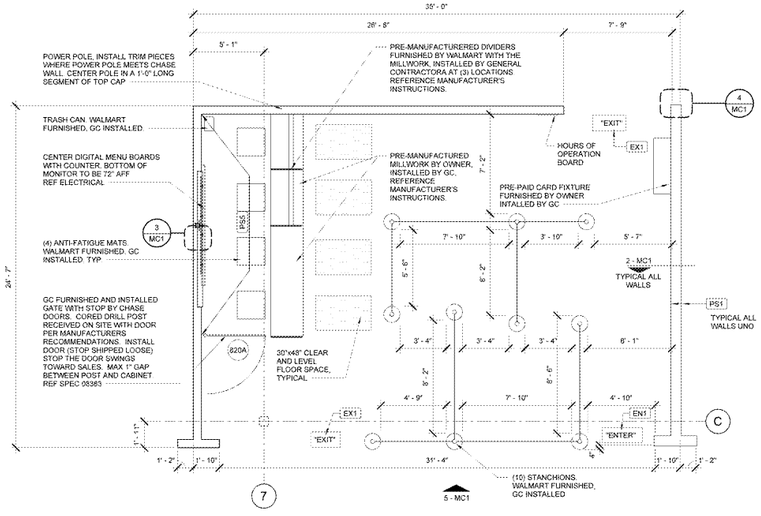

1 MONEYCENTER PLAN - IN-LANE
1/4" = 1'-0"

Order Plans @ www.LDILine.com

CYNTERGY
817 SOUTH CINCINNATI
SECOND FLOOR
TULSA, OK 74119
918.938.2500
www.cyntergy.com

STIPULATION FOR REUSE
STIPULATION FOR REUSE OF DRAWINGS
THIS DRAWING WAS PREPARED FOR USE ON THIS SPECIFIC SITE AT THE REFERENCED ADDRESS AND IS NOT TO BE USED IN WHOLE OR IN PART ON ANY OTHER SITE WITHOUT THE EXPRESS WRITTEN PERMISSION OF CYNTERGY. ANY REUSE OF THESE DRAWINGS WITHOUT SUCH PERMISSION AND ADAPTATION BY CYNTERGY SHALL BE AT THE USER'S SOLE RISK AND WITHOUT LIABILITY TO CYNTERGY AND THE ARCHITECT/ENGINEER OF RECORD. THE USER SHALL INDEMNIFY AND HOLD HARMLESS CYNTERGY AND THE ARCHITECT/ENGINEER OF RECORD FROM ALL CLAIMS, DAMAGES, LOSSES AND EXPENSES ARISING OUT OF OR RESULTING THEREFROM. SUBMISSION OR DISTRIBUTION OF THESE DRAWINGS TO MEET OFFICIAL REGULATORY REQUIREMENTS OR FOR OTHER PURPOSES IN CONNECTION WITH THE PROJECT IS NOT TO BE CONSTRUED AS PUBLICATION IN DEROGATION OF CYNTERGY'S COPYRIGHT OR OTHER RESERVED RIGHTS.

CONSULTANTS

Walmart
FAYETTEVILLE, NC
STORE NO. 1261-246 | 195 SC
JOB NUMBER: | USRM-007205 | PROTO

ISSUE BLOCK

CHECKED BY:	JT/SH
DRAWN BY:	RR
PROTO CYCLE:	02/28/2020
DOC DATE:	04/15/2020

DOCUMENTS WITHOUT SIGNATURE AND REQUIRED SEAL OF AOR/EOR ARE NOT FOR CONSTRUCTION

JAMES EDWARD TURNER
ARCHITECT OF RECORD

MONEYCENTER FLOOR PLAN AND DETAILS

SHEET:
MC1

2/17/2020 11:41:16 AM
C:\Users\rrenn\Documents\Revit Central Files\USRM-007205_SC-CSD_rrenn_mfb_wadams.rvt