SHEET NOTES

1. REF N1 FOR FINISH KEY

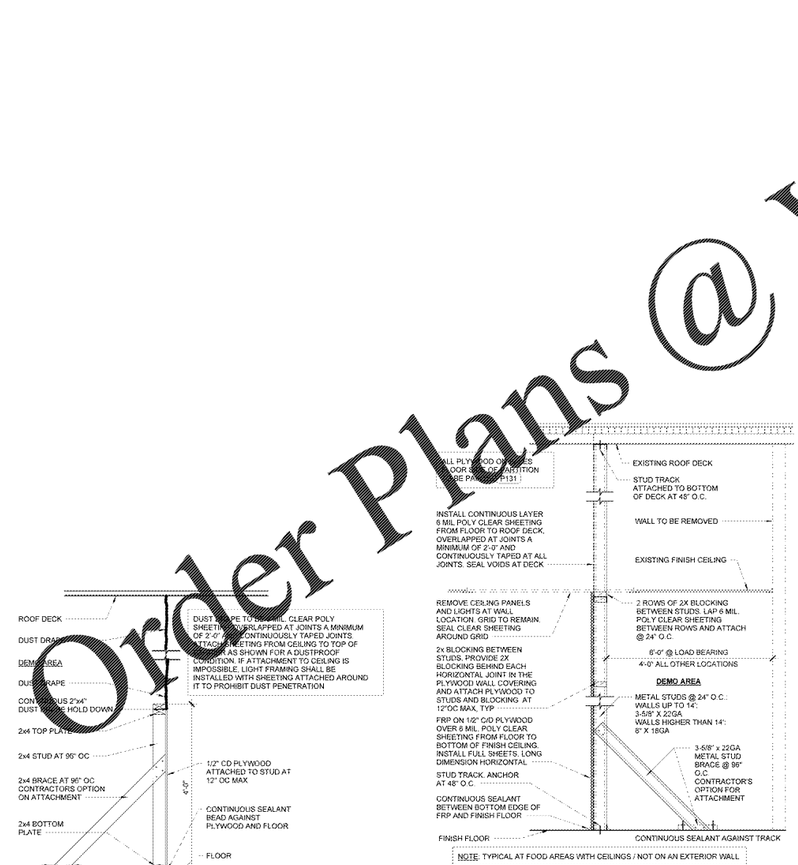

5 TEMPORARY BARRIER/DUST DRAPE
3/4" = 1'-0"

4 TEMPORARY FRP CLAD BARRIER/DUST DRAPE
3/4" = 1'-0"

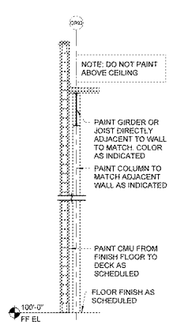

3 EXISTING EXT CMU WALL SECTION
1/4" = 1'-0"

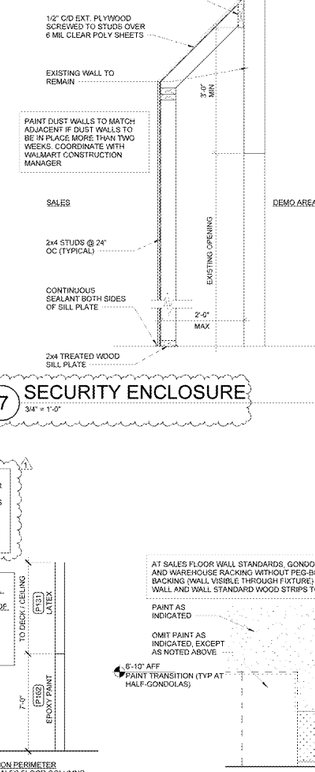

7 SECURITY ENCLOSURE
3/4" = 1'-0"

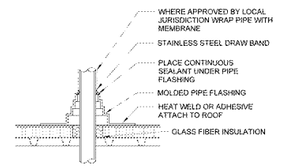

6 ROOF PENETRATION
1" = 1'-0"

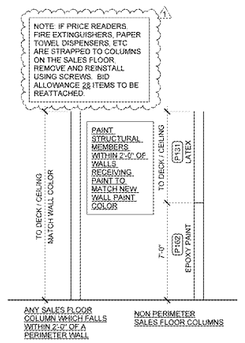

2 COLUMN COLORS
1/4" = 1'-0"

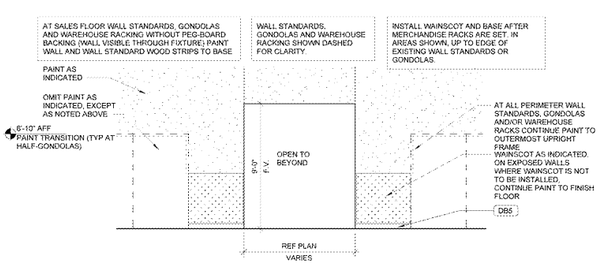

1 SALES WALL FINISHES @ PERIMETER HALF-GONDOLAS
1/4" = 1'-0"

Order Plans @ www.LDILine.com

SGA Design Group, P.C.
1437 South Boulder, Suite 950
Tulsa, Oklahoma 74119-3605
p: 918.587.8600
f: 918.587.8601
www.sgadesigngroup.com

STIPULATION FOR REUSE
THIS DRAWING AND SPECIFICATION IS THE PROPERTY AND COPYRIGHTED WORK OF SGA DESIGN GROUP, P.C. AND WAS CREATED FOR USE ON THIS PROJECT AND SHALL NOT BE USED BY ANY PERSON FOR ANY PURPOSE OTHER THAN THIS PROJECT WITHOUT THE WRITTEN CONSENT OF SGA DESIGN GROUP, P.C. ANY UNAUTHORIZED USE SHALL BE AT THE USER'S SOLE RISK AND WITHOUT LIABILITY TO SGA DESIGN GROUP, P.C. AND THE USER SHALL INDEMNIFY AND HOLD HARMLESS SGA DESIGN GROUP, P.C. FROM ALL CLAIMS, DAMAGES, LOSSES AND EXPENSES ARISING OUT OF OR RESULTING THEREFROM.

CONSULTANTS

Walmart
LELAND, NC
1112 NEW POINT BOULEVARD
STORE NO. 4273-25B
2020 SPRB
JOB NUMBER: 19PM005 PROTO: 195

ISSUE BLOCK

1	PR #1	06/15/20

CHECKED BY: RO/AVT
DRAWN BY: MS
PROTO CYCLE: 02/26/20
DOCUMENT DATE: 04/05/20

THE RECORD COPY OF THIS DRAWING IS ON FILE AT THE OFFICES OF SGA DESIGN GROUP, P.C. THIS ELECTRONIC DOCUMENT IS PROVIDED FOR THE PURPOSE OF FACILITATING CONSTRUCTION, AND DOES NOT CONSTITUTE A CONTRACT. THE DRAWING MAY NOT BE COMPLETE OR ACCURATE, OR COMPLETE UNLESS IT IS STAMPED AND SEALED BY THE ARCHITECT.

SECTIONS AND DETAILS

SHEET: A3

6/5/2020 7:17:19 AM
C:\Revit\19PM005_Walmart_NC\19PM005_Arch_19_2020sProtocol-SGA_mchilders