LIGHT FIXTURE INFORMATION

RANDY SMITH
FACTORY SALES AGENCY
rsmith@rsalighting.com
423-899-3724

LIGHT FIXTURE SCHEDULE

SYMBOLS	MFGR. & MODEL OR APPROVED EQUAL	LAMPS TYPE	LAMPS NO.	LAMPS WATTS	VOLTS	MOUNTING	REMARKS
A	WAC HOUDINI PD-55906	LED	1	16	120	PENDENT	TELLER AREA
B	MODERN FORMS WS-11511	LED	1	16	120	SURFACE	COLUMNS
C	MODERN FORMS PD-64814	LED	1	8	120	SURFACE	COUNTER
D	FOCAL POINT FV4LS	LED	1	8	120	RECESSED	CONFERENCE ROOM
F	MODERN FORMS PD-39947	LED	1	8	120	PENDENT	BOARD ROOM
G	MODERN FORMS PD-64918	LED	1	8	120	PENDENT	BOARD ROOM
H	COLUMBIA CBT24-LS35	LED	1	8	120	LAY-IN	NEW
K	COLUMBIA CBT22-LS35	LED	1	8	120	LAY-IN	NEW
L	PRESCOLITE LTR-4SQD-H-ML20L-DM1	LED	1	8	120	RECESSED	TELLER AREA
EM	COMPASS LIGHTING CU2	LED	2	12	120	WALL	
	COMPASS LIGHTING CCR	LED	1	5	120	WALL	
	VENT				120	SURFACE	

LEGEND

- 15A, 125V MOUNTED 12" A.F.F. UNLESS NOTED
- 15A, GFCI DUPLEX OUTLET
- 15A, 125V FLUSH FLOOR MOUNT
- 20A, 1Ph, 240V, RECEPTACLE
- 30A, 1Ph, 240V, RECEPTACLE
- LIGHT SWITCH
- DISCONNECT
- MANUAL FIRE ALARM STATION
- FIRE ALARM AUDIO VISUAL
- SMOKE DETECTOR
- CARBON MONOXIDE DETECTOR
- 15A, 125V QUAD
- TELEVISION OUTLET
- DATA OUTLET
- EXIT LIGHT
- EXIT LIGHT WITH EMERGENCY LIGHT
- EMERGENCY LIGHT
- J-BOX
- TAMPER SWITCH
- FLOW SWITCH

ELECTRICAL NOTES

1. ALL WORK SHALL CONFORM TO THE NATIONAL ELECTRICAL CODE, TO NFPA 72, CURRENT EDITIONS, AND ALL STATE AND LOCAL CODES.
2. CONFIRM LOCATION OF ALL ELECTRICAL DEVICES WITH OWNER BEFORE INSTALLATION.
3. CONFIRM WITH OWNER WHICH LIGHTS TO BE DIMMED AND DIMMER AND SWITCH LOCATIONS.
4. REMOVE ALL UNUSED ELECTRICAL BACK TO THE PANEL.
5. REUSE EXISTING CIRCUITS.
6. HOMERUNS SHOWN ARE TO BE 20 AMP, 120 VOLT, #12 COPPER WITH #12 COPPER GND.
7. EXISTING CEILING GRID, PANELS AND LIGHTING TO BE REWORKED BASED ON THE REDUCTIONS OF ROOM SIZE. REPLACE EXISTING LIGHT FIXTURES WITH LED FIXTURES.

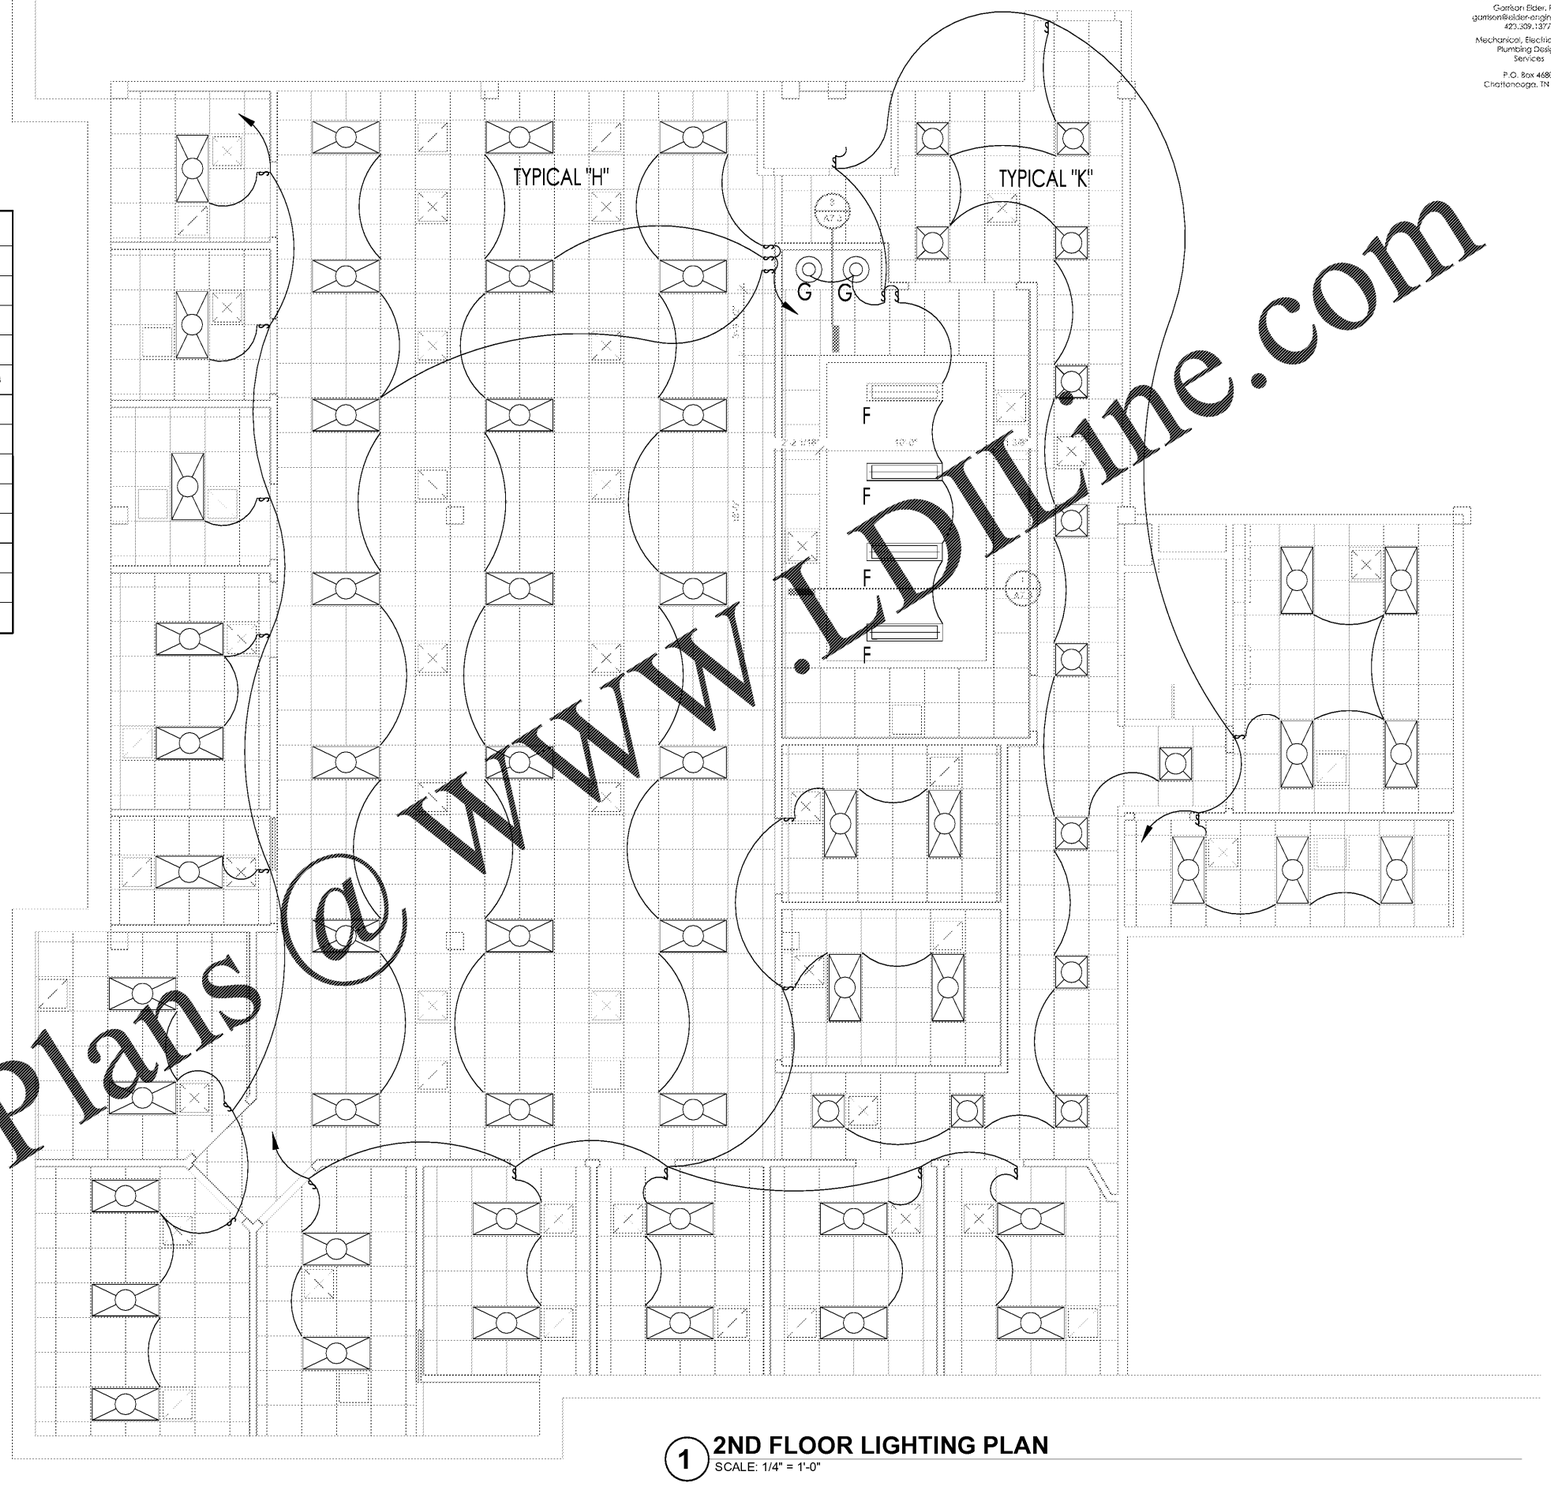

Order Plans @ WWW.LDLine.com

1 2ND FLOOR LIGHTING PLAN
SCALE: 1/4" = 1'-0"

elder consulting
Garrison Elder, P.E.
garrison@elder-engineer.com
423.309.1377
Mechanical, Electrical and Plumbing Design Services
P.O. Box 4680
Chattanooga, TN 37405

ARTECH ARCHITECTURE &INTERIORS
1410 COWART STREET
CHATTANOOGA, TN 37408
423.265.4313

ROCK POINT BANK

401 Chestnut Street Chattanooga, Tennessee

ISSUE DATES
INITIAL ISSUE 05-27-20

JOB NO. 20-011 | D'WN RJC | CK'D RJC

E4.0
2ND FLOOR LIGHTING PLAN