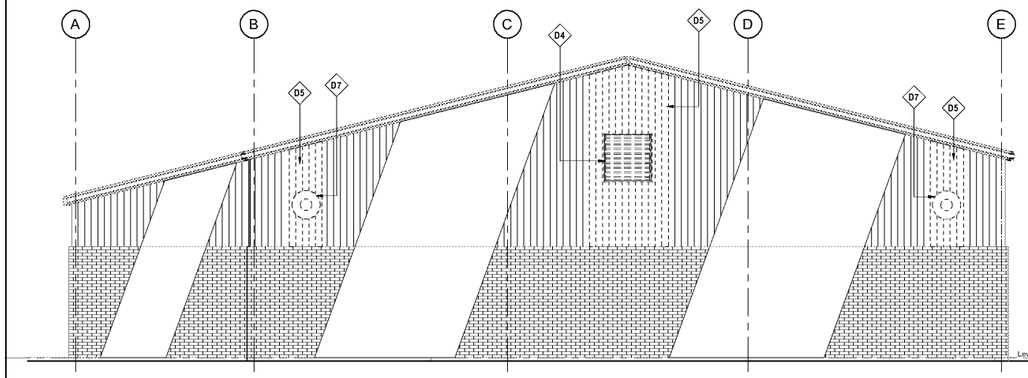

1 SOUTH ELEVATION - DEMOLITION
1/4" = 1'-0"

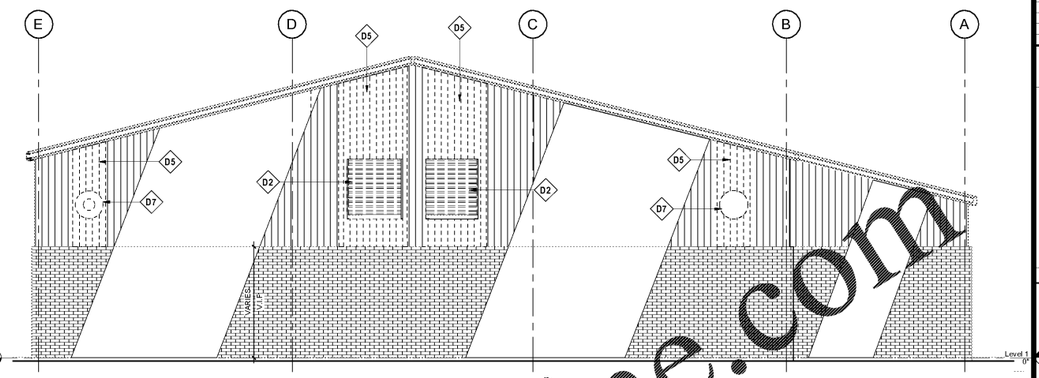

2 NORTH ELEVATION - DEMOLITION
1/4" = 1'-0"

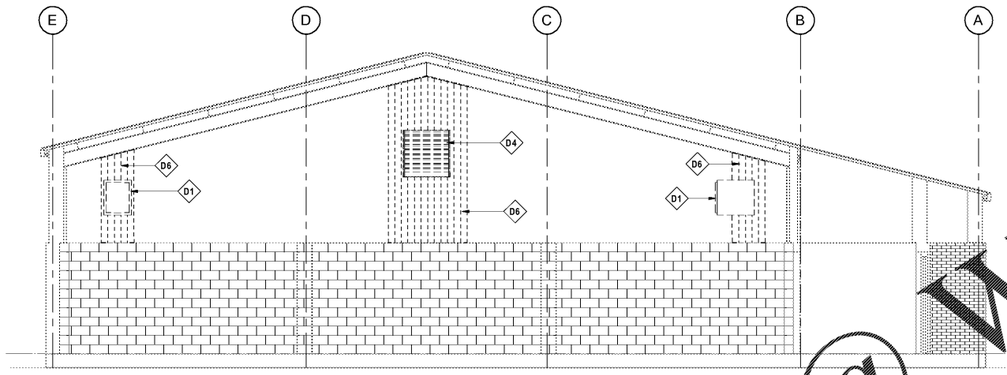

3 DEMOLITION SECTION
1/4" = 1'-0"

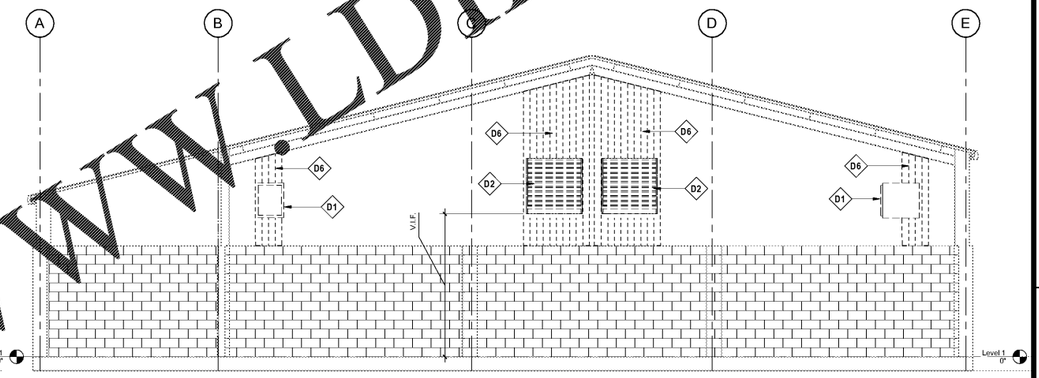

4 DEMOLITION SECTION
1/4" = 1'-0"

Keynote Legend	
Key Value	Keynote Text
D1	REMOVE EXISTING GAS-FIRED UNIT HEATERS. SEE MECHANICAL DRAWINGS.
D2	REMOVE EXISTING INTAKE LOUVER SYSTEM TO EXTENT INDICATED. SEE MECHANICAL DRAWINGS.
D4	REMOVE EXISTING WALL-MOUNTED EXHAUST FAN SYSTEM TO EXTENT INDICATED. SEE MECHANICAL DRAWINGS.
D5	REMOVE FULL METAL WALL PANEL(S) IN THIS AREA, AS REQUIRED, FOR INSTALLATION OF NEW EXTERIOR METAL WALL PANEL(S).
D6	REMOVE FULL LINER WALL PANEL(S) IN THIS AREA, AS REQUIRED, FOR INSTALLATION OF NEW METAL LINER PANEL(S).
D7	REMOVE GAS HEATER VENT PIPING THROUGH WALL. FIELD VERIFY LOCATION. SEE PLUMBING DRAWINGS.

Order Plans @ WWW.LDILine.com

CD-1	100% CD SET	01/06/2020

BROCKETT ELEMENTARY SCHOOL
GYM HVAC DESIGN

1855 Brockett Road
Tucker, Georgia 30084

STANLEY LOVE-STANLEY P.C.
ARCHITECTURE
INTERIORS PLANNING
PROGRAM MANAGEMENT
1090 SPRING STREET, N.W.
ATLANTA, GEORGIA 30309-3818
404-875-5056
404-875-0841 fax
www.stanleylove-stanleypc.com

DRAWING TITLE
EXTERIOR ELEVATIONS & BUILDING SECTIONS - DEMOLITION

PROFESSIONAL SEAL
GEORGIA REGISTERED No. 2920 PROFESSIONAL ARCHITECT WILLIAM J. STANLEY, III

CONSULTANT

SCALES AS STATED HEREON ARE VALID ON THE ORIGINAL DRAWING. THE DIMENSIONS OF WHICH ARE 20x42 INCHES. THE SCALES NOTED HEREIN ARE HEREBY CHANGE BY THE RATIO OF THE OVERALL SHEET DIMENSIONS OF THE PRINT TO CORRESPONDING DIMENSIONS OF THE ORIGINAL DRAWING.

THE DRAWING IS THE PROPERTY OF STANLEY, LOVE-STANLEY, P.C. AND IS NOT TO BE REPRODUCED OR COPIED IN WHOLE OR IN PART. IT IS ONLY TO BE USED FOR THE PROJECT AND SITE SPECIFICALLY IDENTIFIED HEREIN AND IS NOT TO BE USED ON ANY OTHER PROJECT. IT IS TO BE RETURNED UPON REQUEST.

COPYRIGHT © 2018 - ALL RIGHTS RESERVED
STANLEY, LOVE-STANLEY, P.C.

DRAWING NO

DATE
01/06/2020

PROJECT NO.
6919.9

DRAWING NO.
AD2.00

RELEASED FOR CONSTRUCTION 01/026/2020

1/24/2020 3:56:49 PM